

CITY OF SAUSALITO

Sausalito, CA 94965

Addendum No. 2

Notice Issued September 4, 2014

For

City Hall Ceiling Tile Replacement Project

NOTICE TO ALL PLAN HOLDERS SUBMITTING BIDS FOR THIS WORK:

You are hereby notified of the following information, changes, clarifications or modifications to the original Contract Documents, Project Manual, Drawings, Specifications and subsequent Addenda. The Addendum shall supersede the original Contract Documents and previous Addenda wherein it contradicts the same and shall take precedence over anything to the contrary therein. All other conditions remain, UNCHANGED.

This Addendum is hereby made a part of the Contract Documents to the same extent as though it were originally included therein.

Revisions:

PROJECT MANUAL

- 1) SECTION 00200 - INSTRUCTIONS TO BIDDERS – Section 4 – CONTENTS OF BID – Section states that Contractor shall include Section 00430 – Subcontractors List with Bid, which was not included in Project Manual. Section 00430 is now added to the Project Manual and Section shall be included in your Contents of Bid. Document is attached to this Addendum #2

PLANS


- 1) Replace Sheet A5.1 with attached A5.1 dated Sept 3, 2014
- 2) Replace Sheet A5.2 with attached revision Sheet A5.2 dated Sept 3, 2014
- 3) Replace Sheet A9.1 with attached revision Sheet A9.1 dated Sept 3, 2014

END OF ADDENDUM NO. 2

ACKNOWLEDGED


Bidder's Signature

A signed copy of this addendum is to be submitted as a part of the bid package for the subject project. Failure to do so may subject the Bidder to Disqualification.

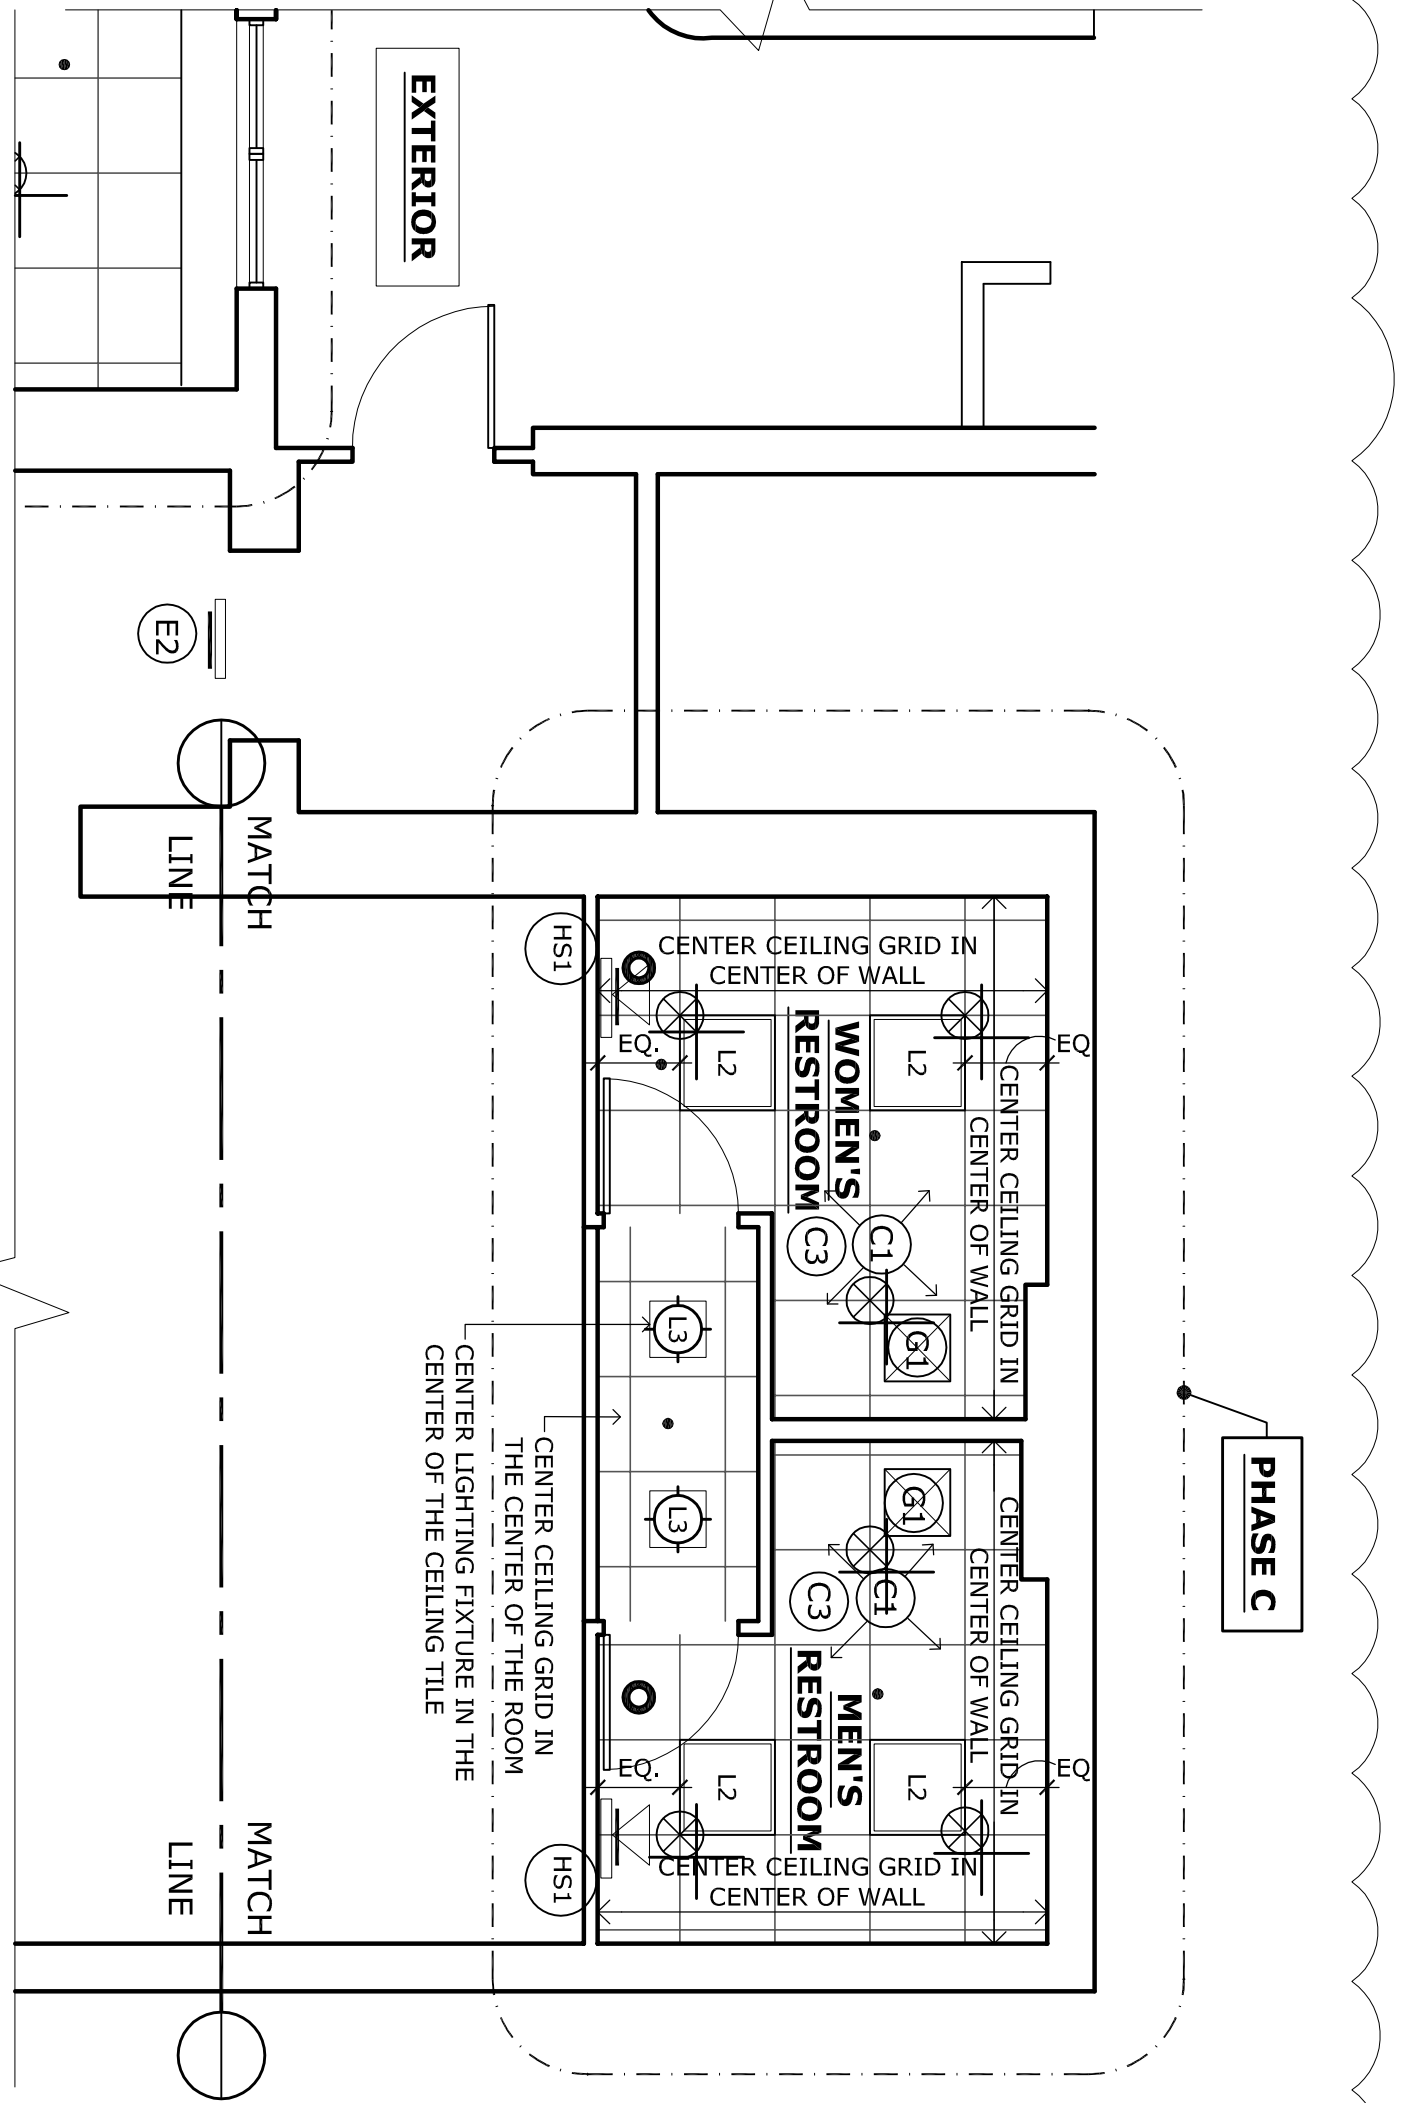


2 PARTIAL REFLECTED CEILING PLAN

Scale: 1/4"=1'-0"


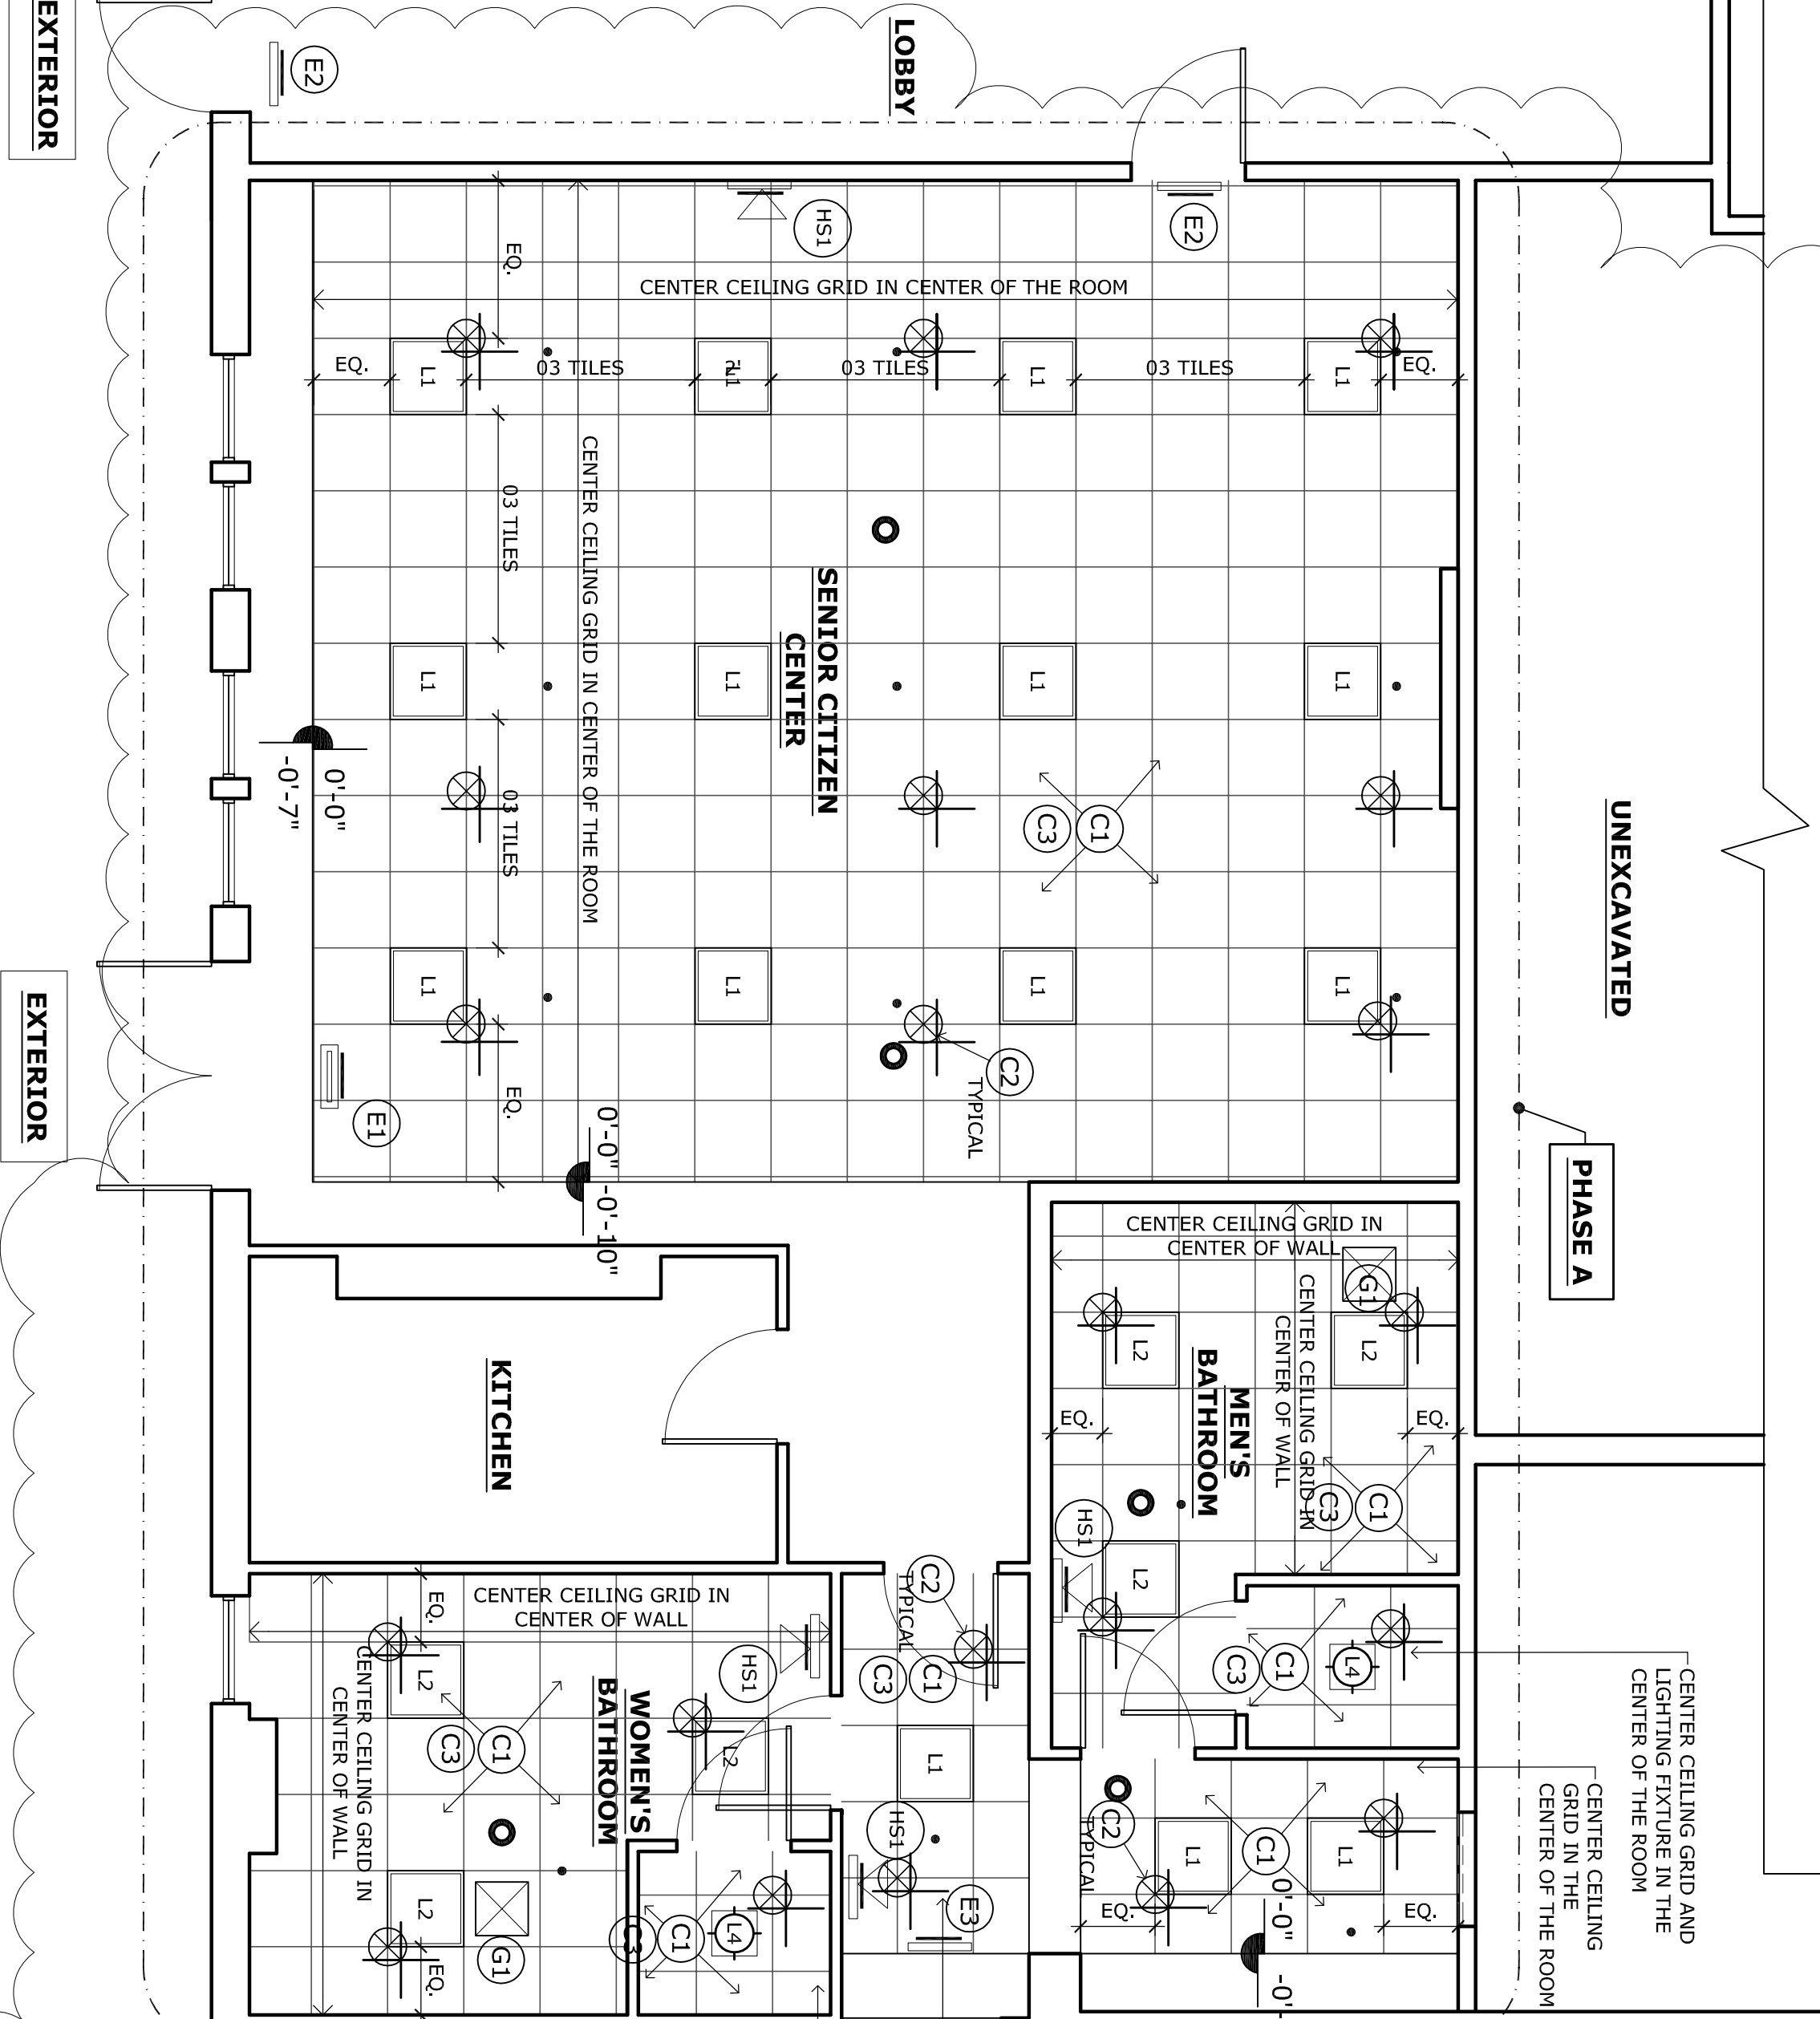


1 PARTIAL REFLECTED CEILING PLAN

Scale: 1/4"=1'-0"

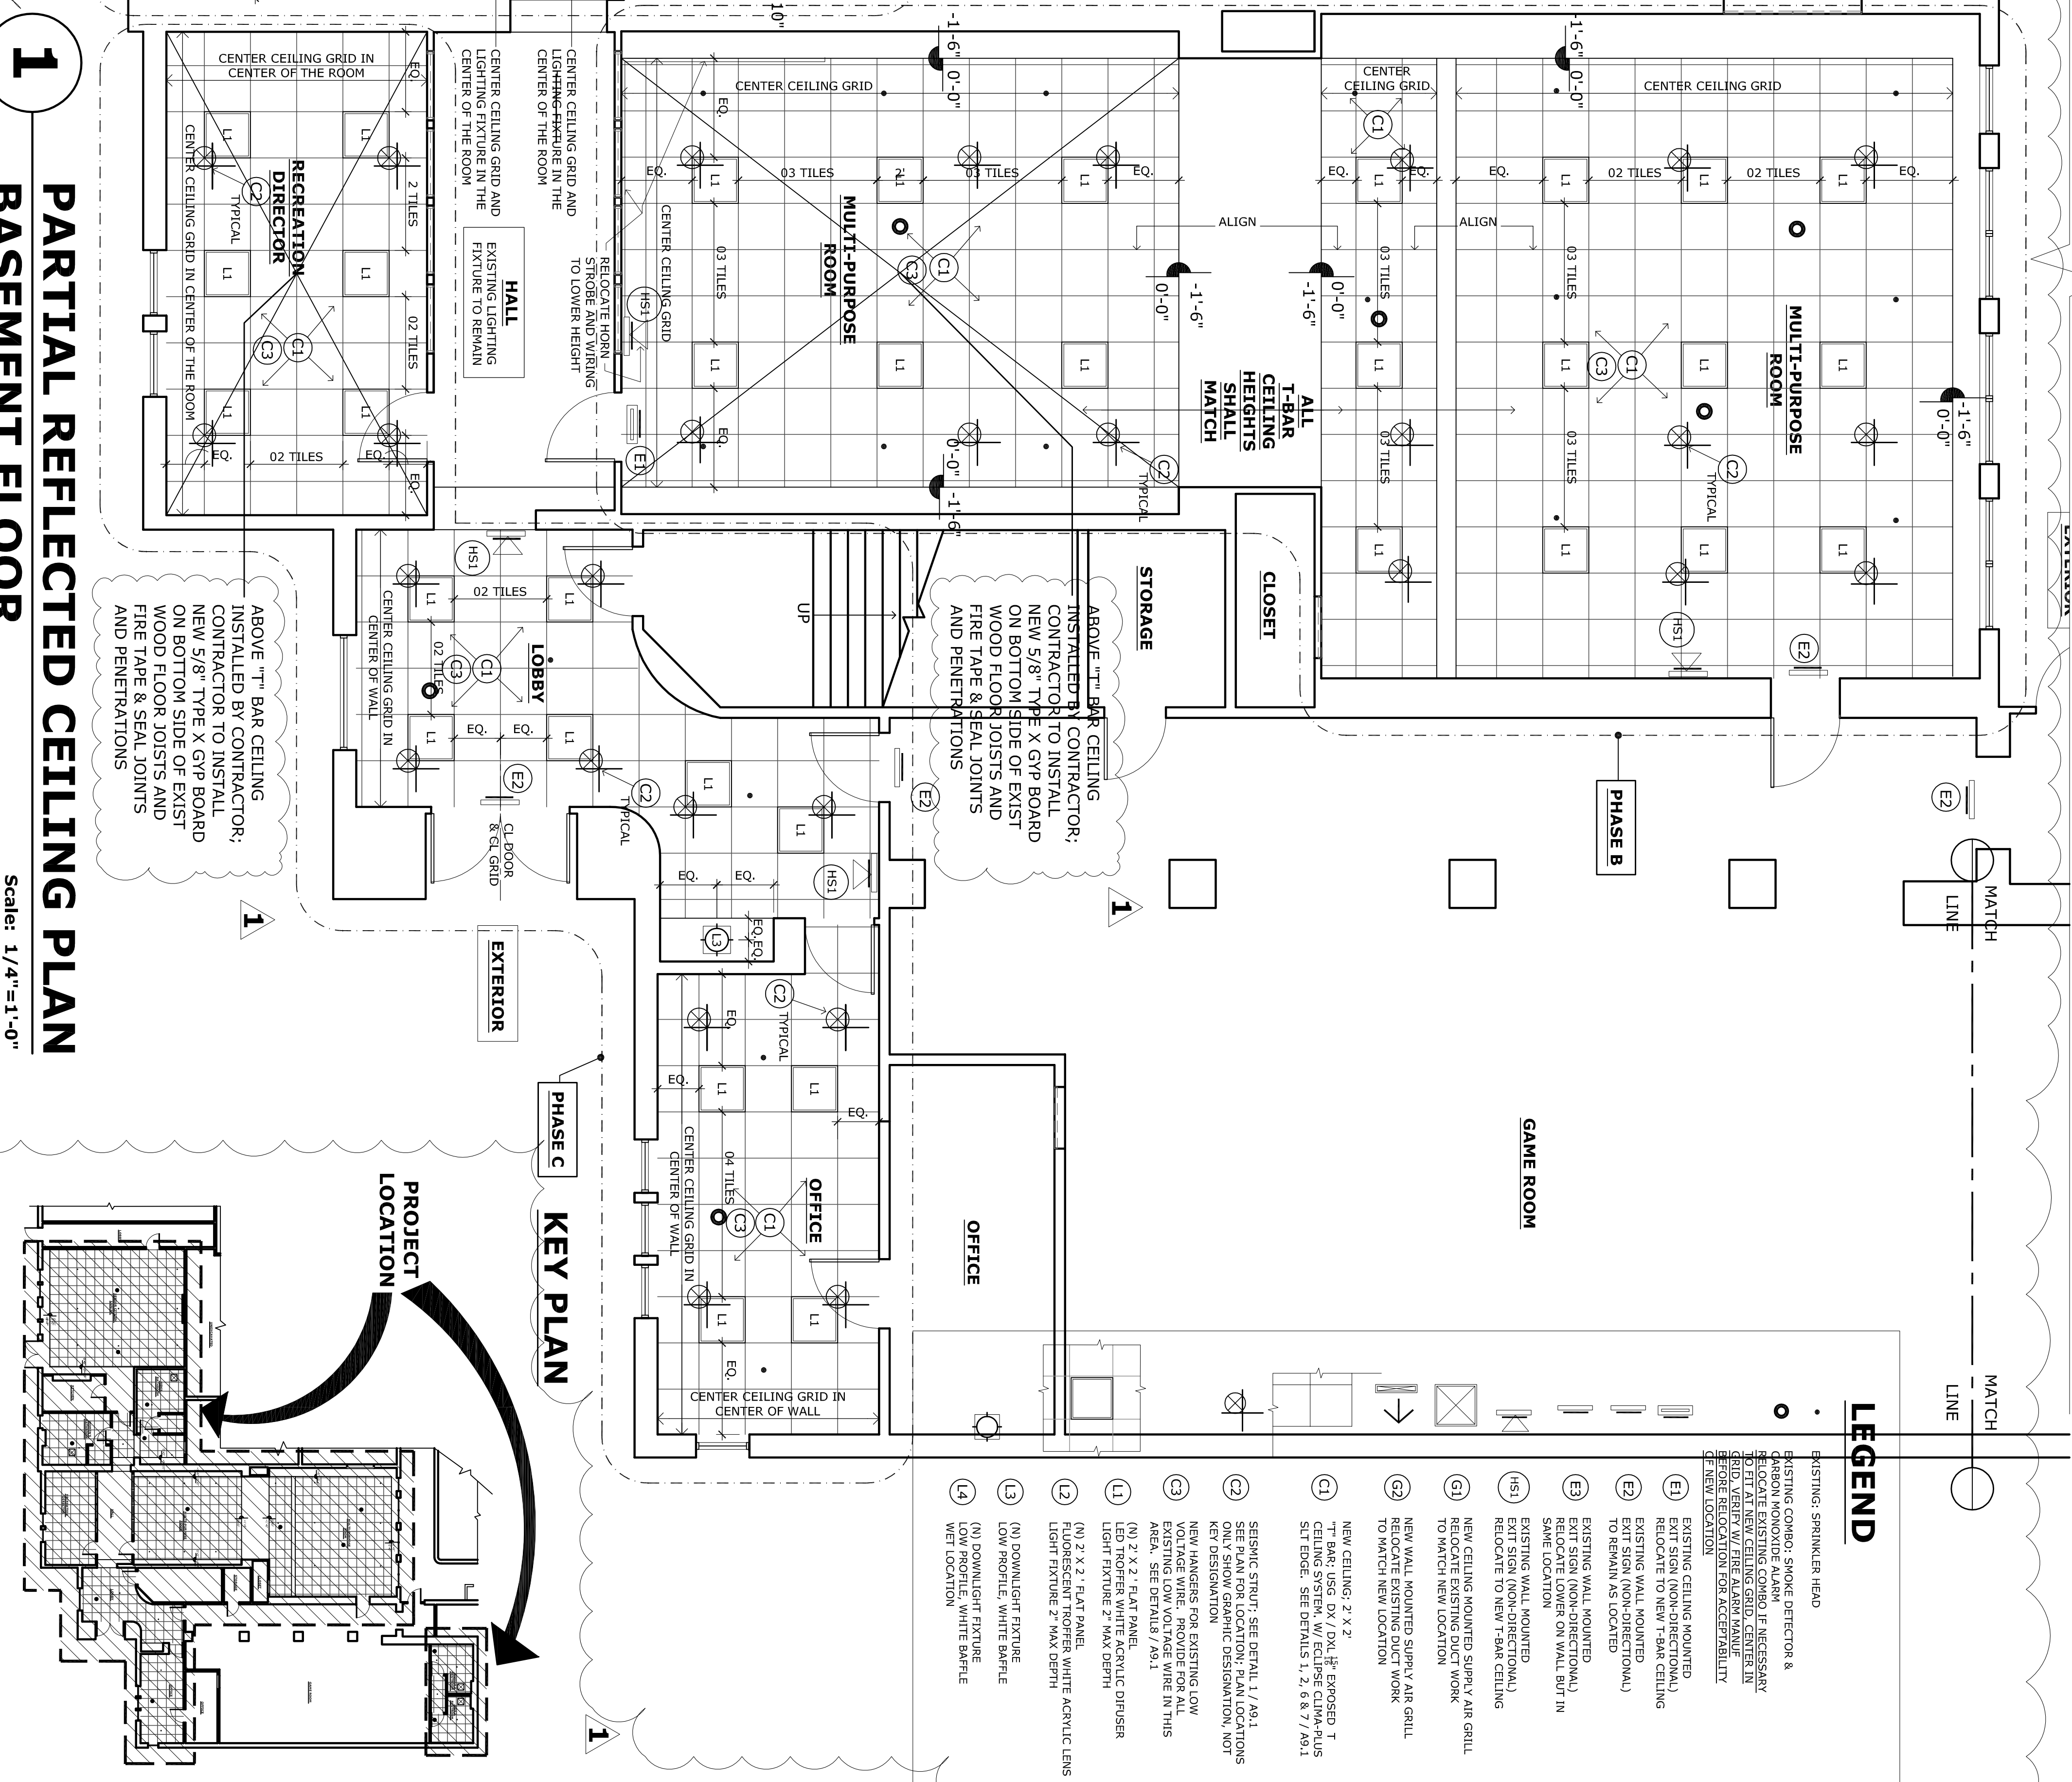

KEY PLAN

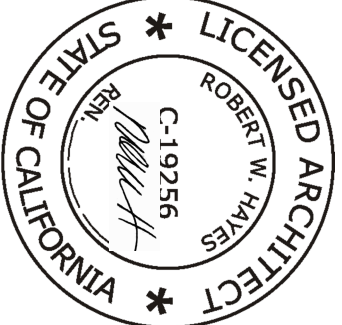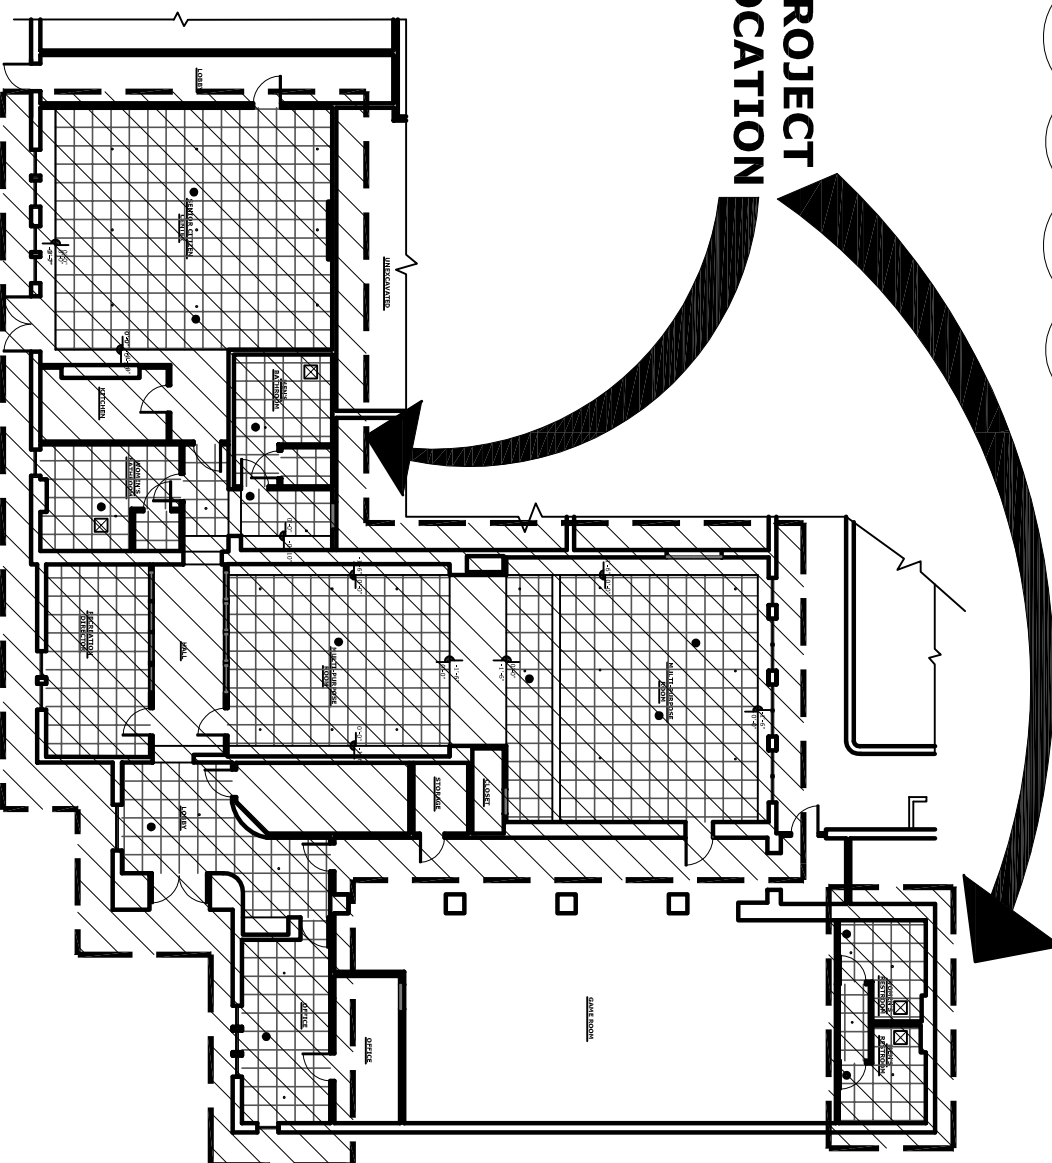

This document is the sole property of the Architect, and is not to be used, reproduced, or altered without written permission.

ROBERT W. HAYES, ARCHITECT
620 BUTTE STREET
SAUSALITO, CA 94965



(415)-332-0999

OWNER:
CITY OF SAUSALITO
420 LITHO STREET
SAUSALITO, CA 94965

PROJECT:
CITY HALL: CEILING REPAIR
420 LITHO STREET
SAUSALITO, CA 94965


SHEET TITLE:

REFLECTED
CEILING PLAN

JOB NO. 05-12
SCALE
DATE
BP SUB # 1
APRIL 02, 2014
REV 1
SEPT 03, 2014

A5.1


SHEET
OF

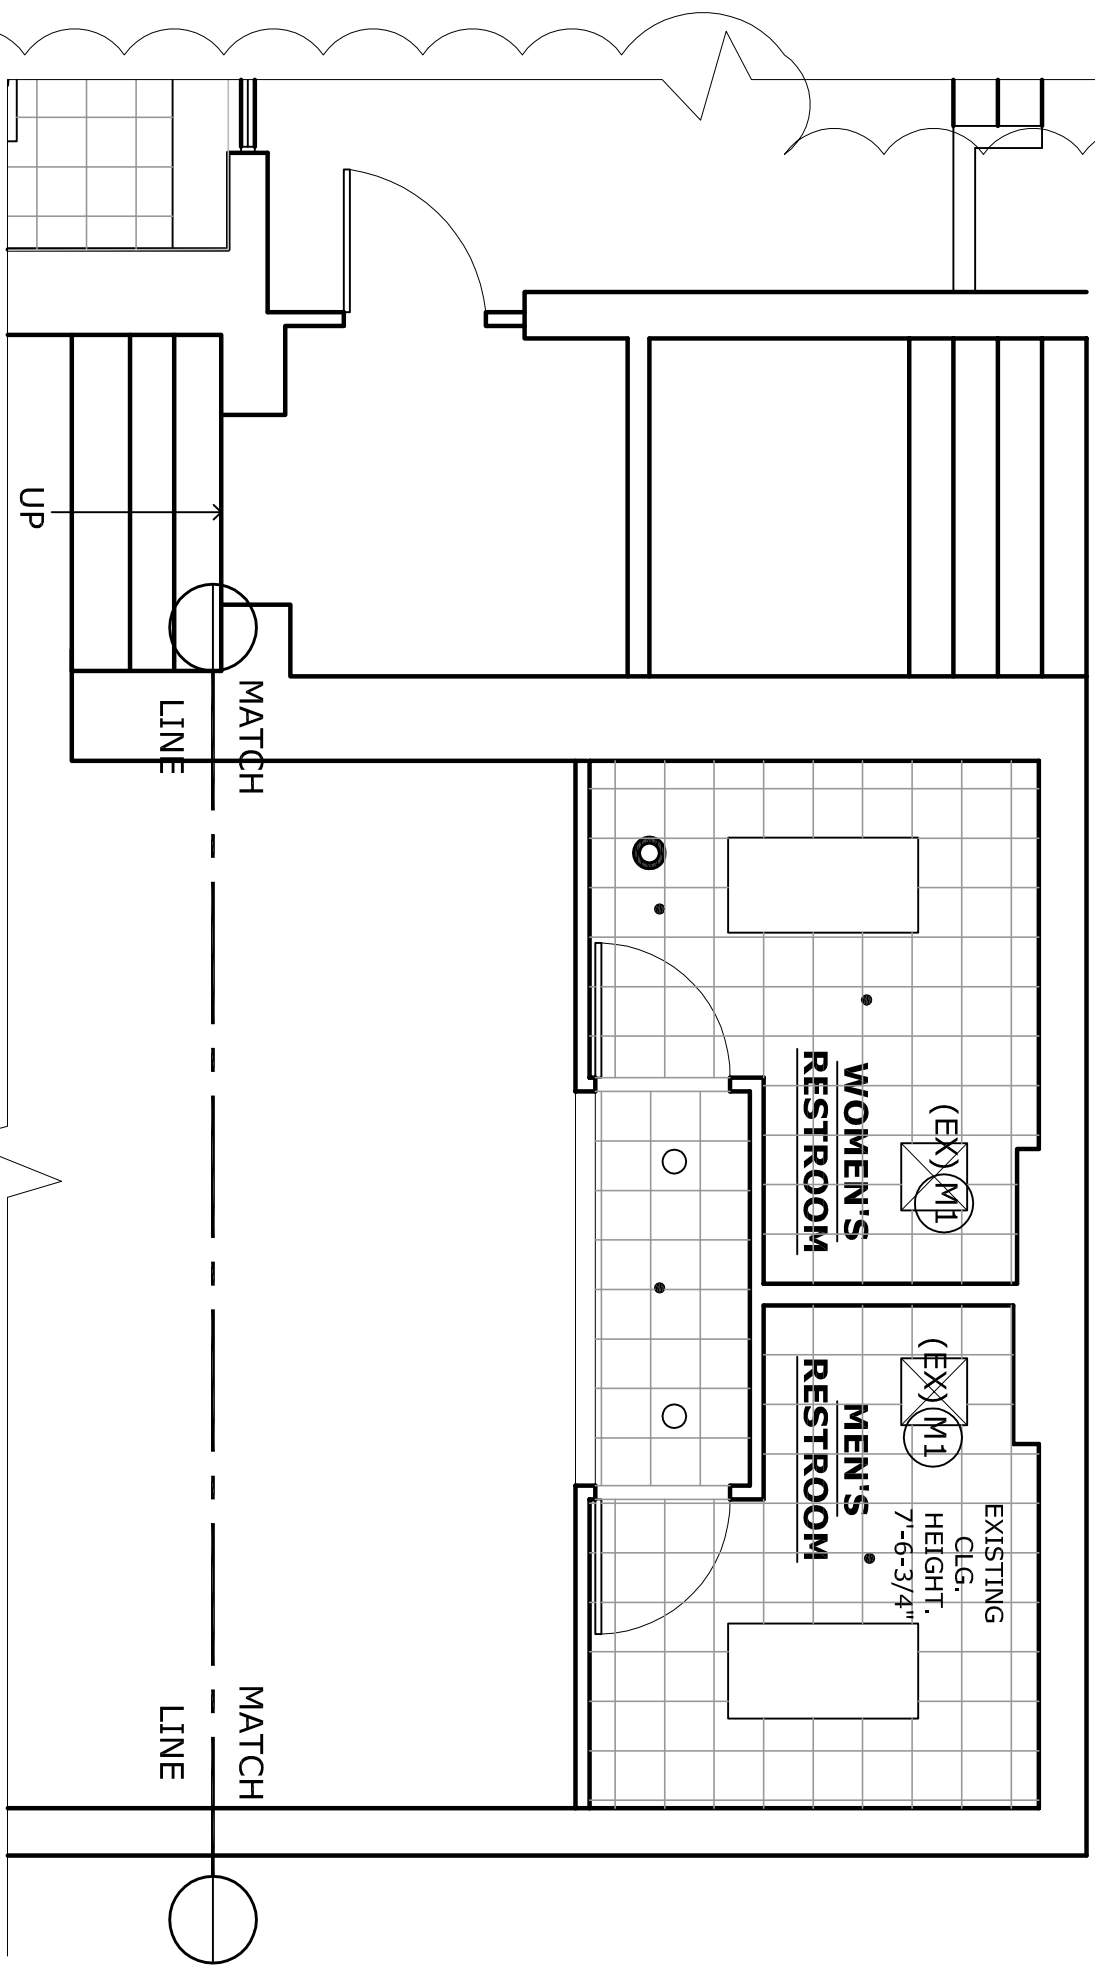

2 (E)PARTIAL REFLECTED CEILING PLAN

FOR INFO ONLY

Scale: 1/4"=1'-0"

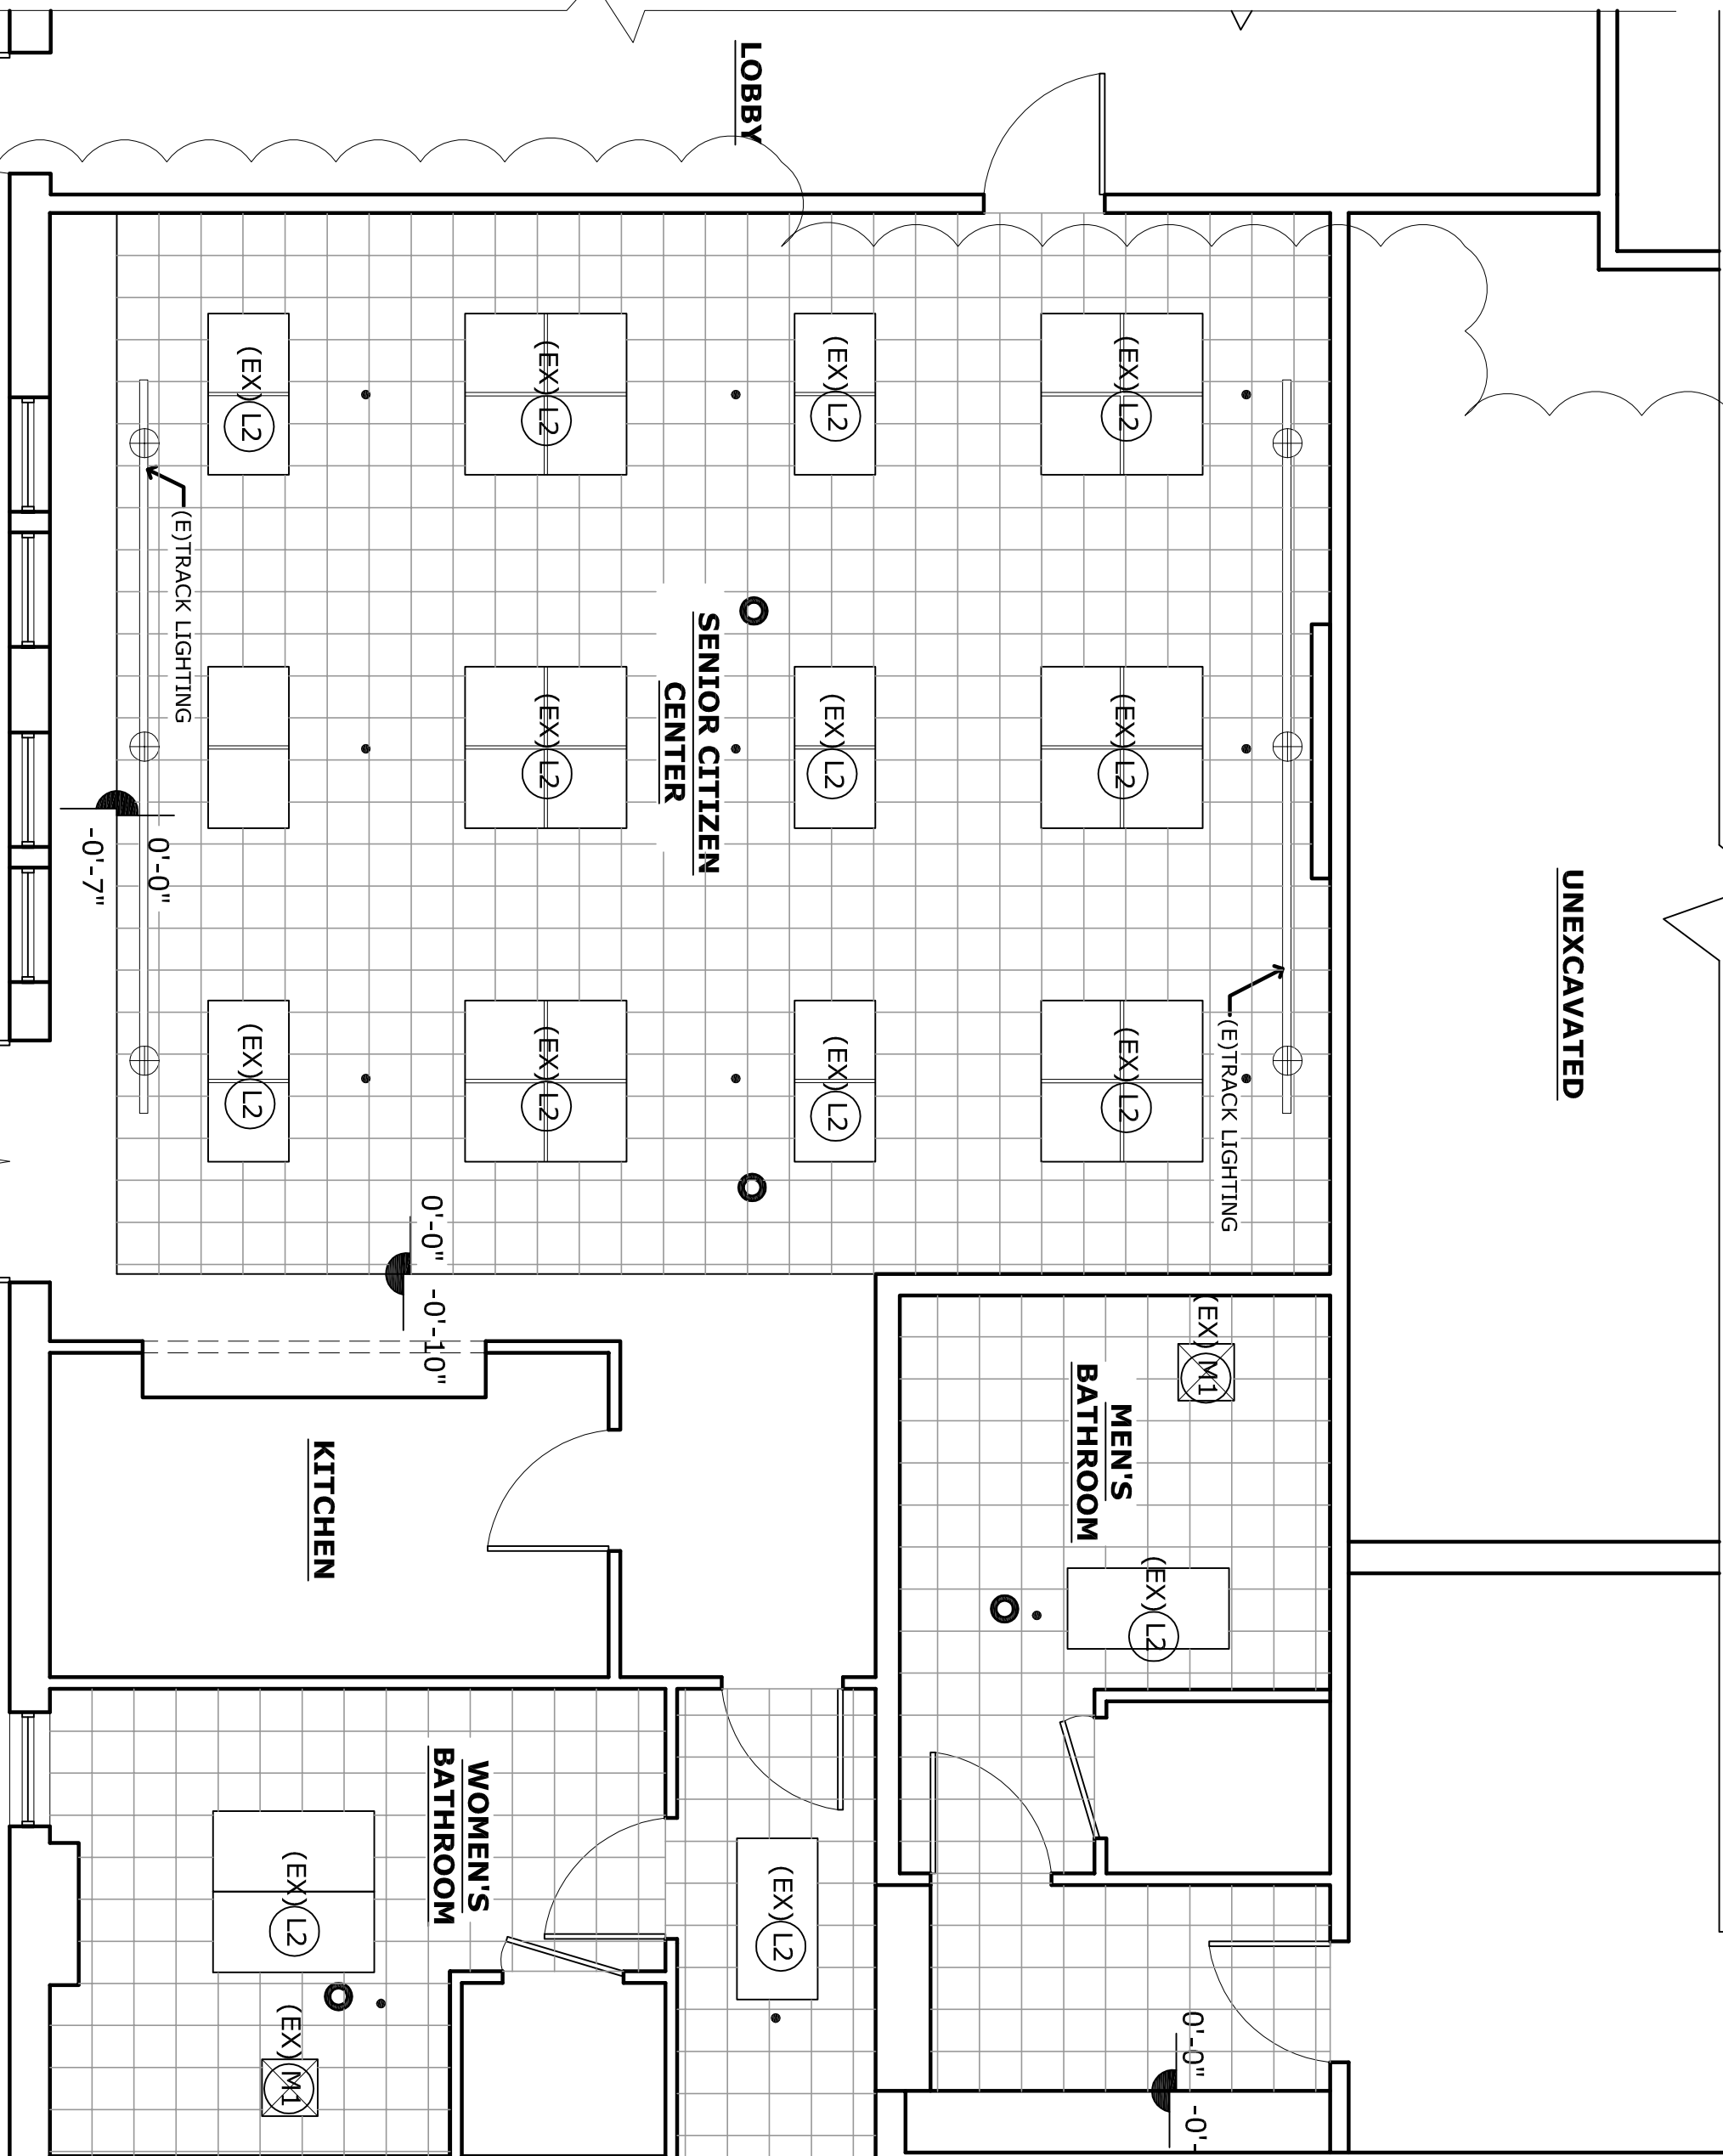


1


(EXISTING) PARTIAL REFLECTED CEILING PLAN

FOR INFO ONLY

Scale: 1/4"=1'-0"

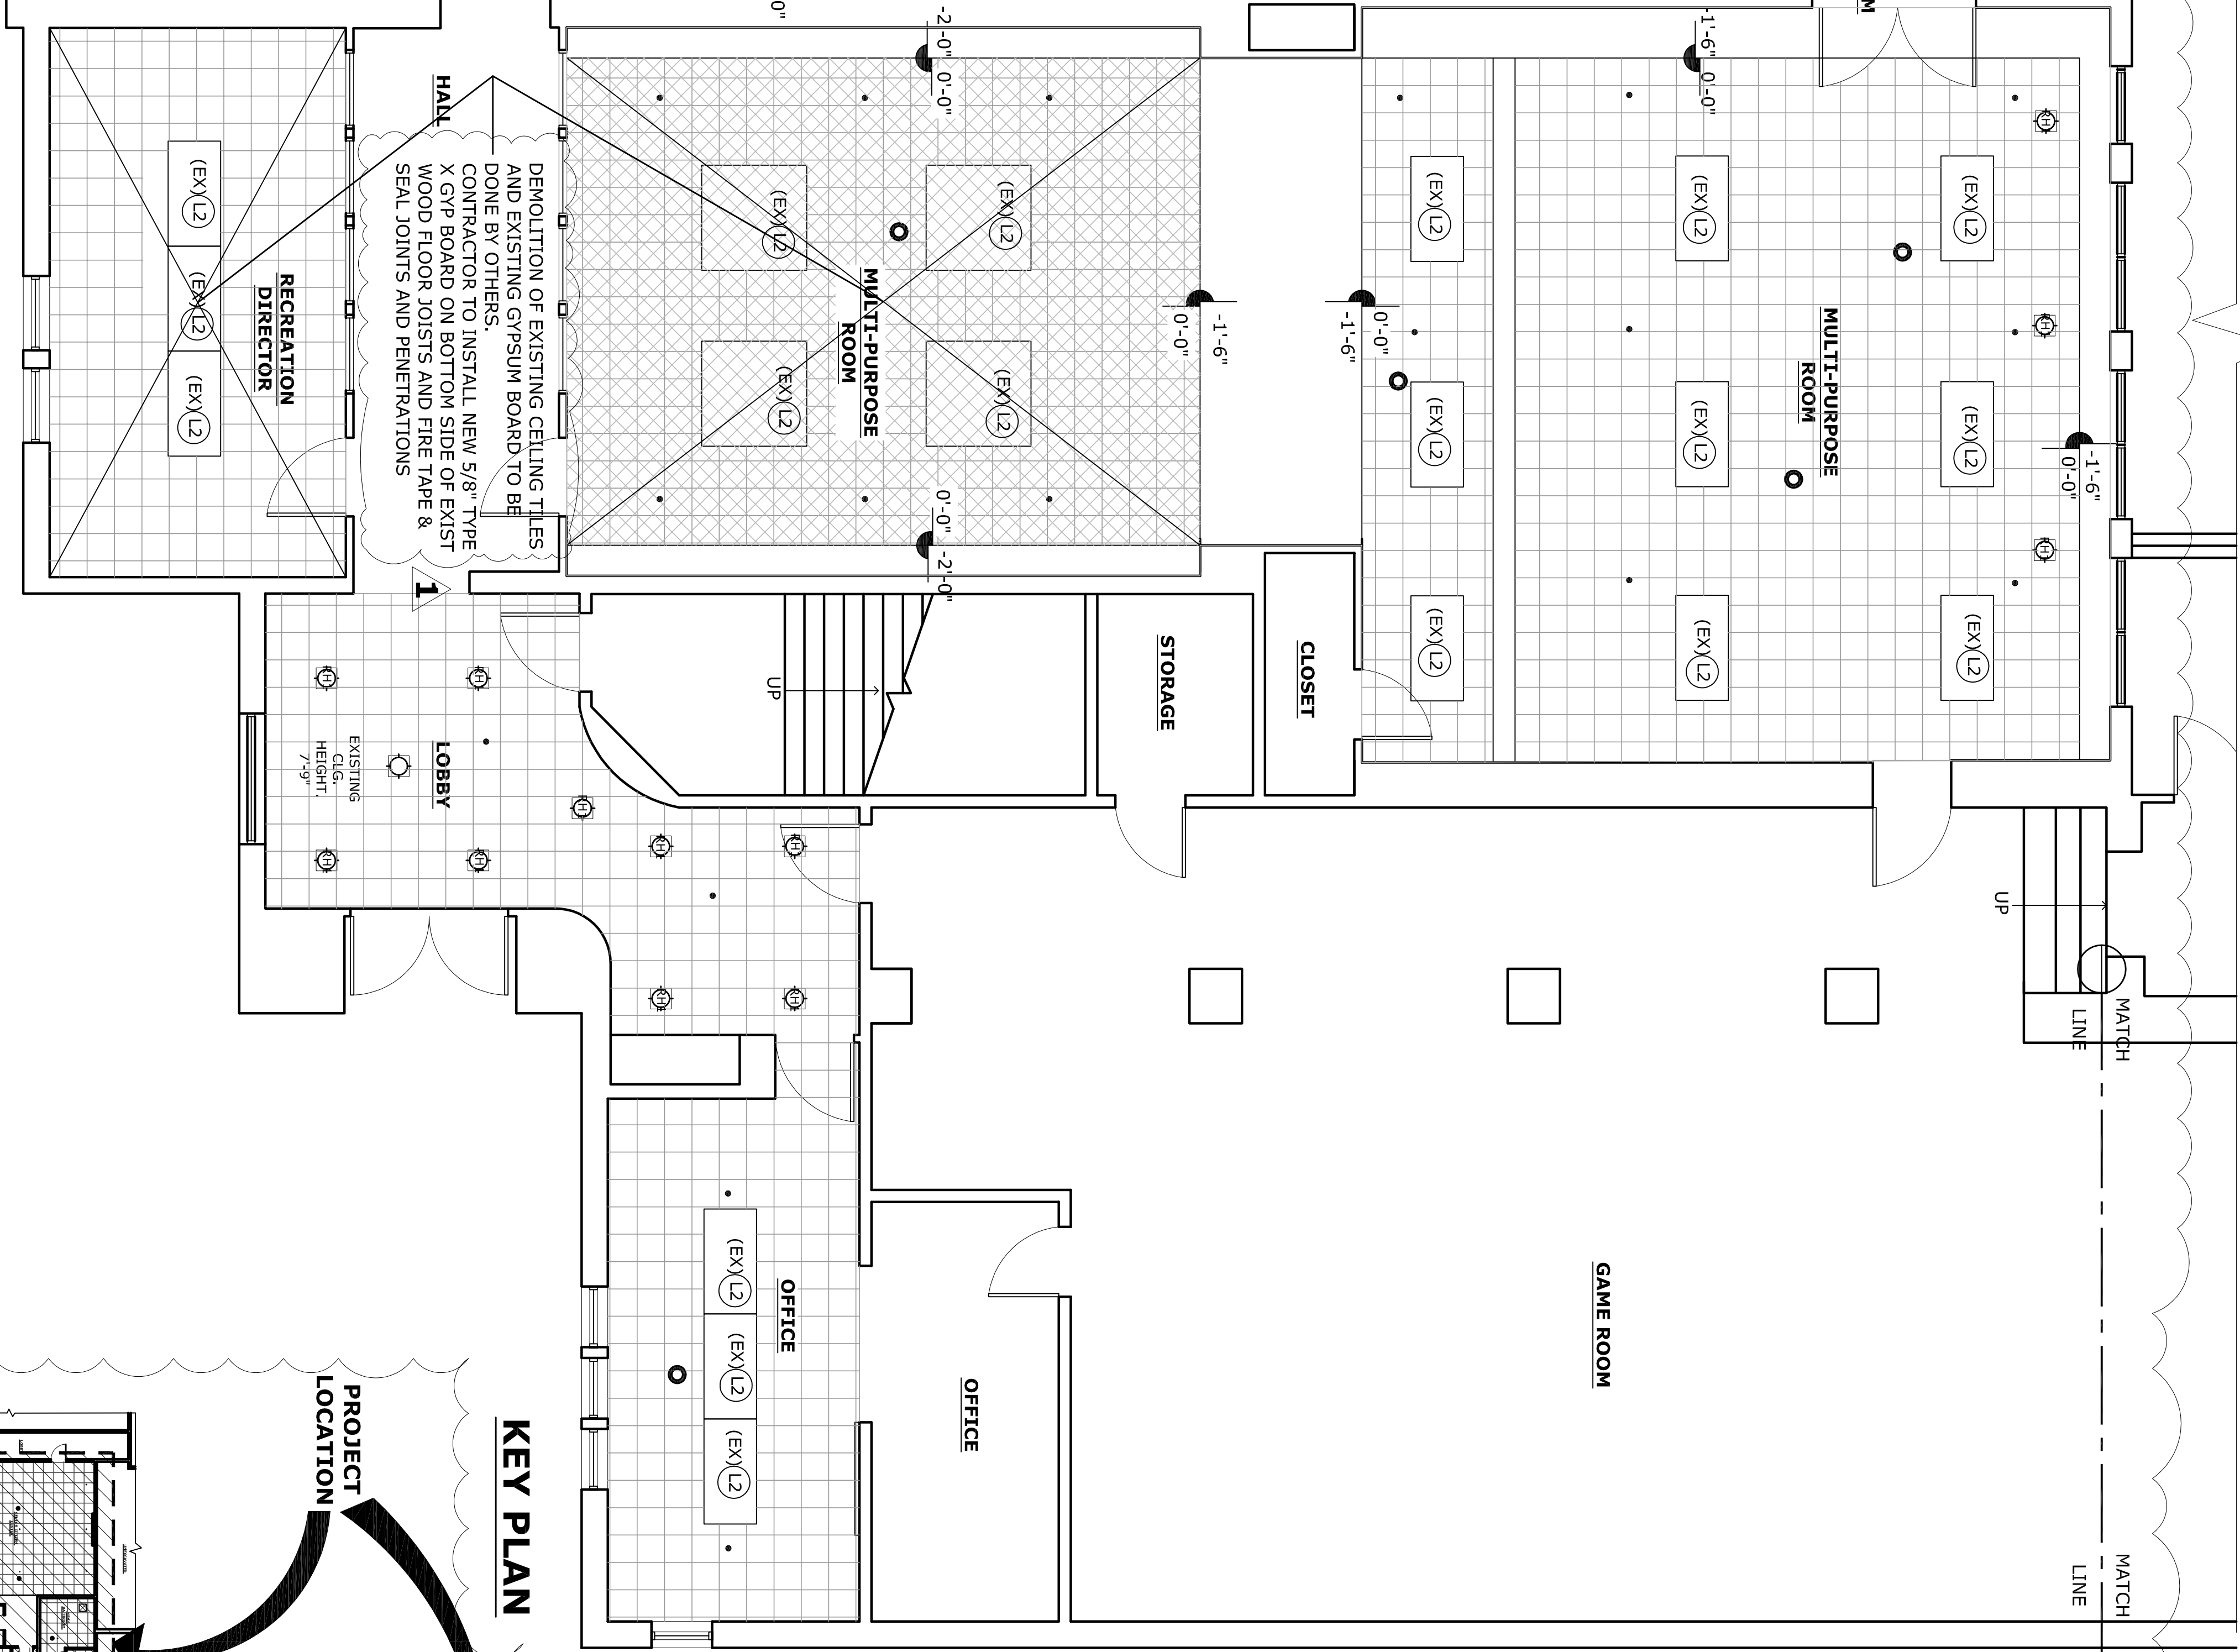

KEY PLAN

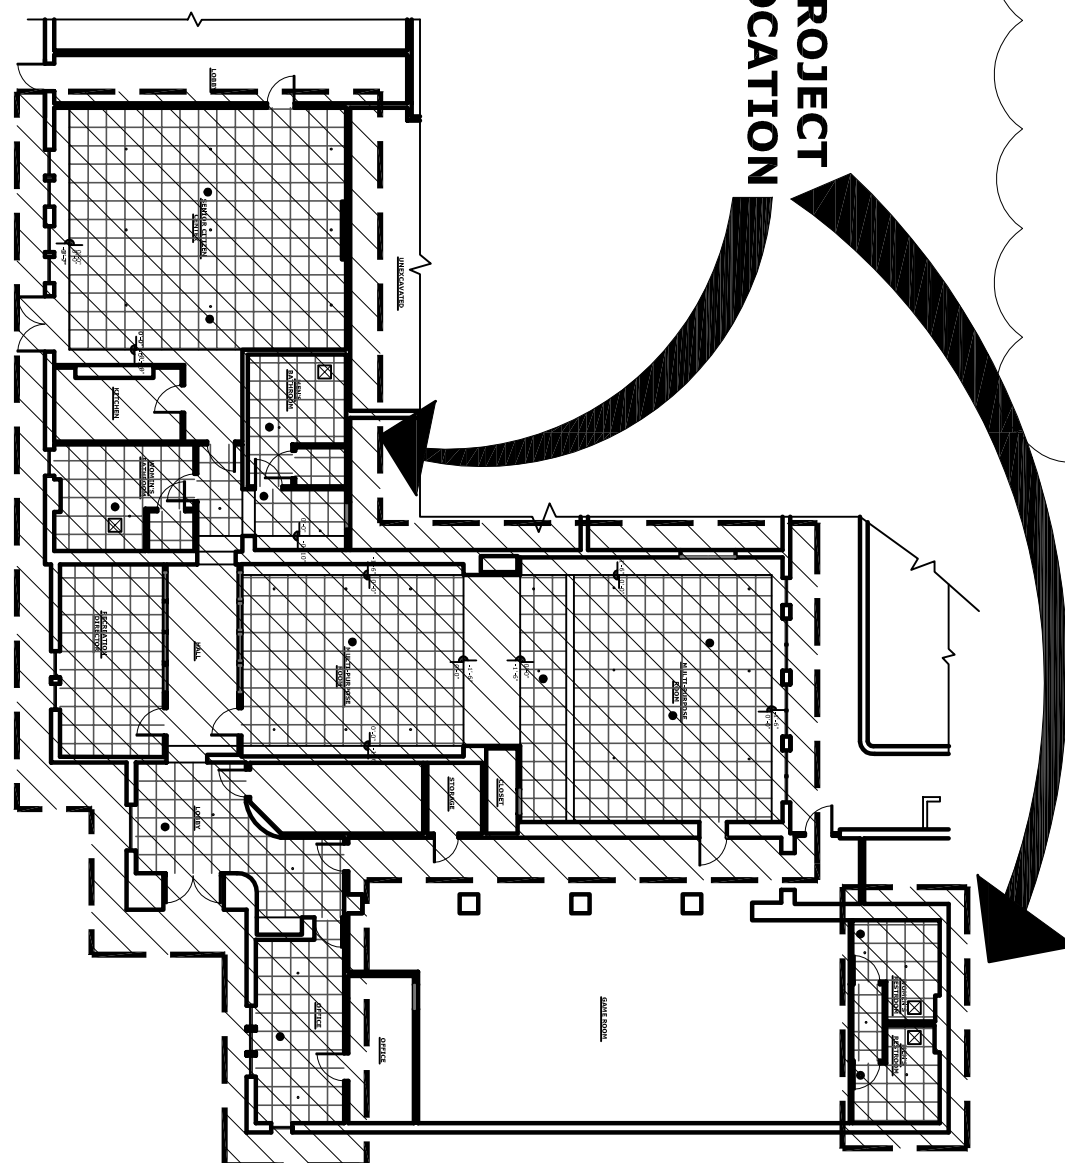

LEGEND

EXISTING
CEILING, (REMOVE)

EXISTING: SPRINKLER
HEAD

EXISTING COMBO:
SMOKE DETECTOR
& CARBON MONOXIDE
ALARM

EXISTING: RECESSED
CEILING MOUNTED
HIGH EFFICIENCY;
(REMOVE)

EXISTING RECESSED
CEILING MOUNTED
HIGH EFFICIENCY
- WATER PROOF

(EX) L2
EXISTING 2'X4'
LIGHT FIXTURE
(REMOVE)

(EX) L2
EXISTING 4'X4'
LIGHT FIXTURE
(REMOVE)

(EX) M1
EXISTING SUPPLY
AIR GRILL
(REMOVE)

FOR EXISTING FIRE ALARM
DEVICES SEE SHEET A5

SHEET TITLE:
REFLECTED
CEILING PLAN
(EXISTING)


PROJECT:
CITY HALL: CEILING REPAIR
420 LITHO STREET
SAUSALITO, CA 94965

OWNER:
CITY OF SAUSALITO
420 LITHO STREET
SAUSALITO, CA 94965

ROBERT W. HAYES, ARCHITECT
620 BUTTE STREET
SAUSALITO CA 94965

(415)-332-0999


This document is the
sole property of the
Architect, and is not
to be used, copied, or
reproduced without
written consent.

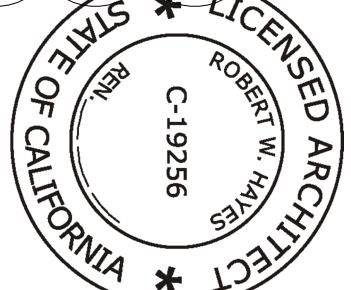

A5.2


SHEET
OF

JOB NO. 05-12
SCALE
DATE
BP SUB #1
APRIL 02, 2014
REV 1
SEPT 03, 2014

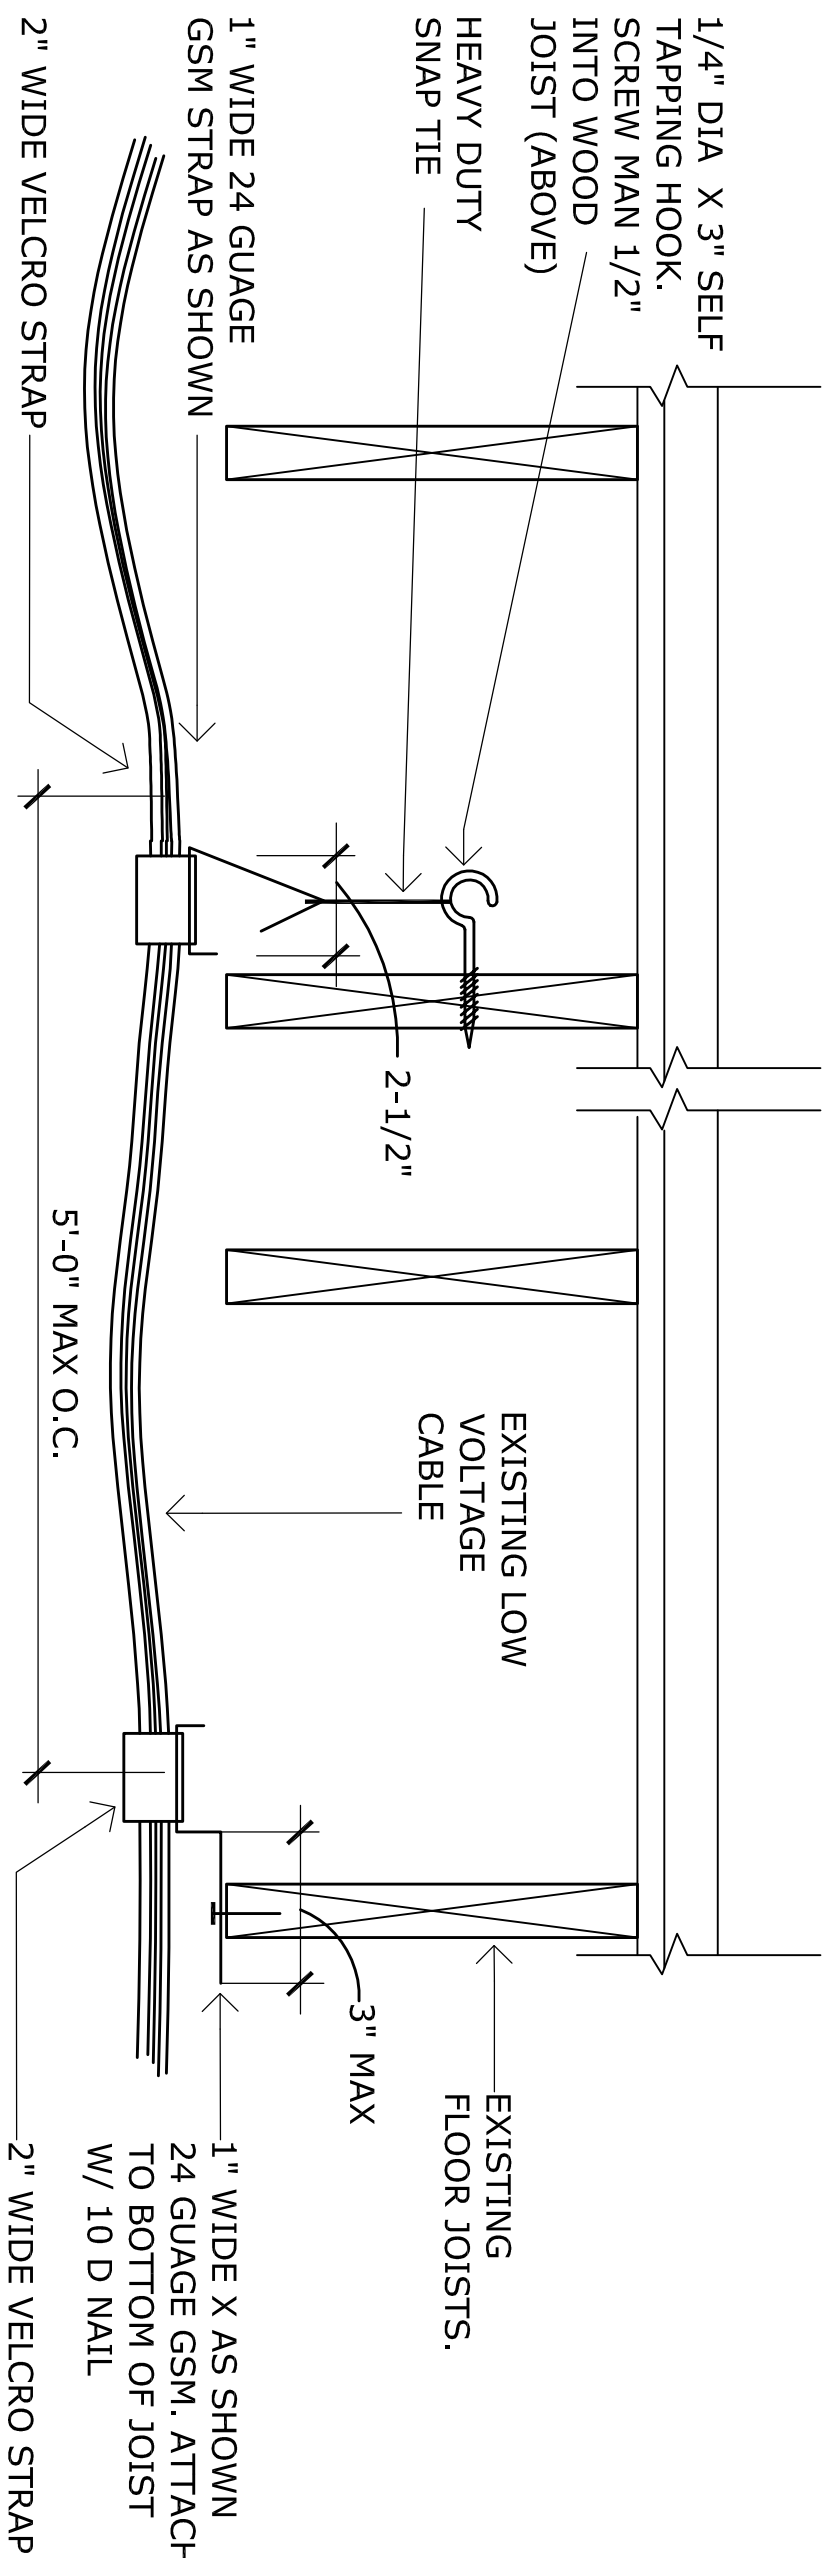


8 NEW HANGER DETAIL FOR EXISTING LOW VOLTAGE WIRE

Scale: 3"=1'-0"

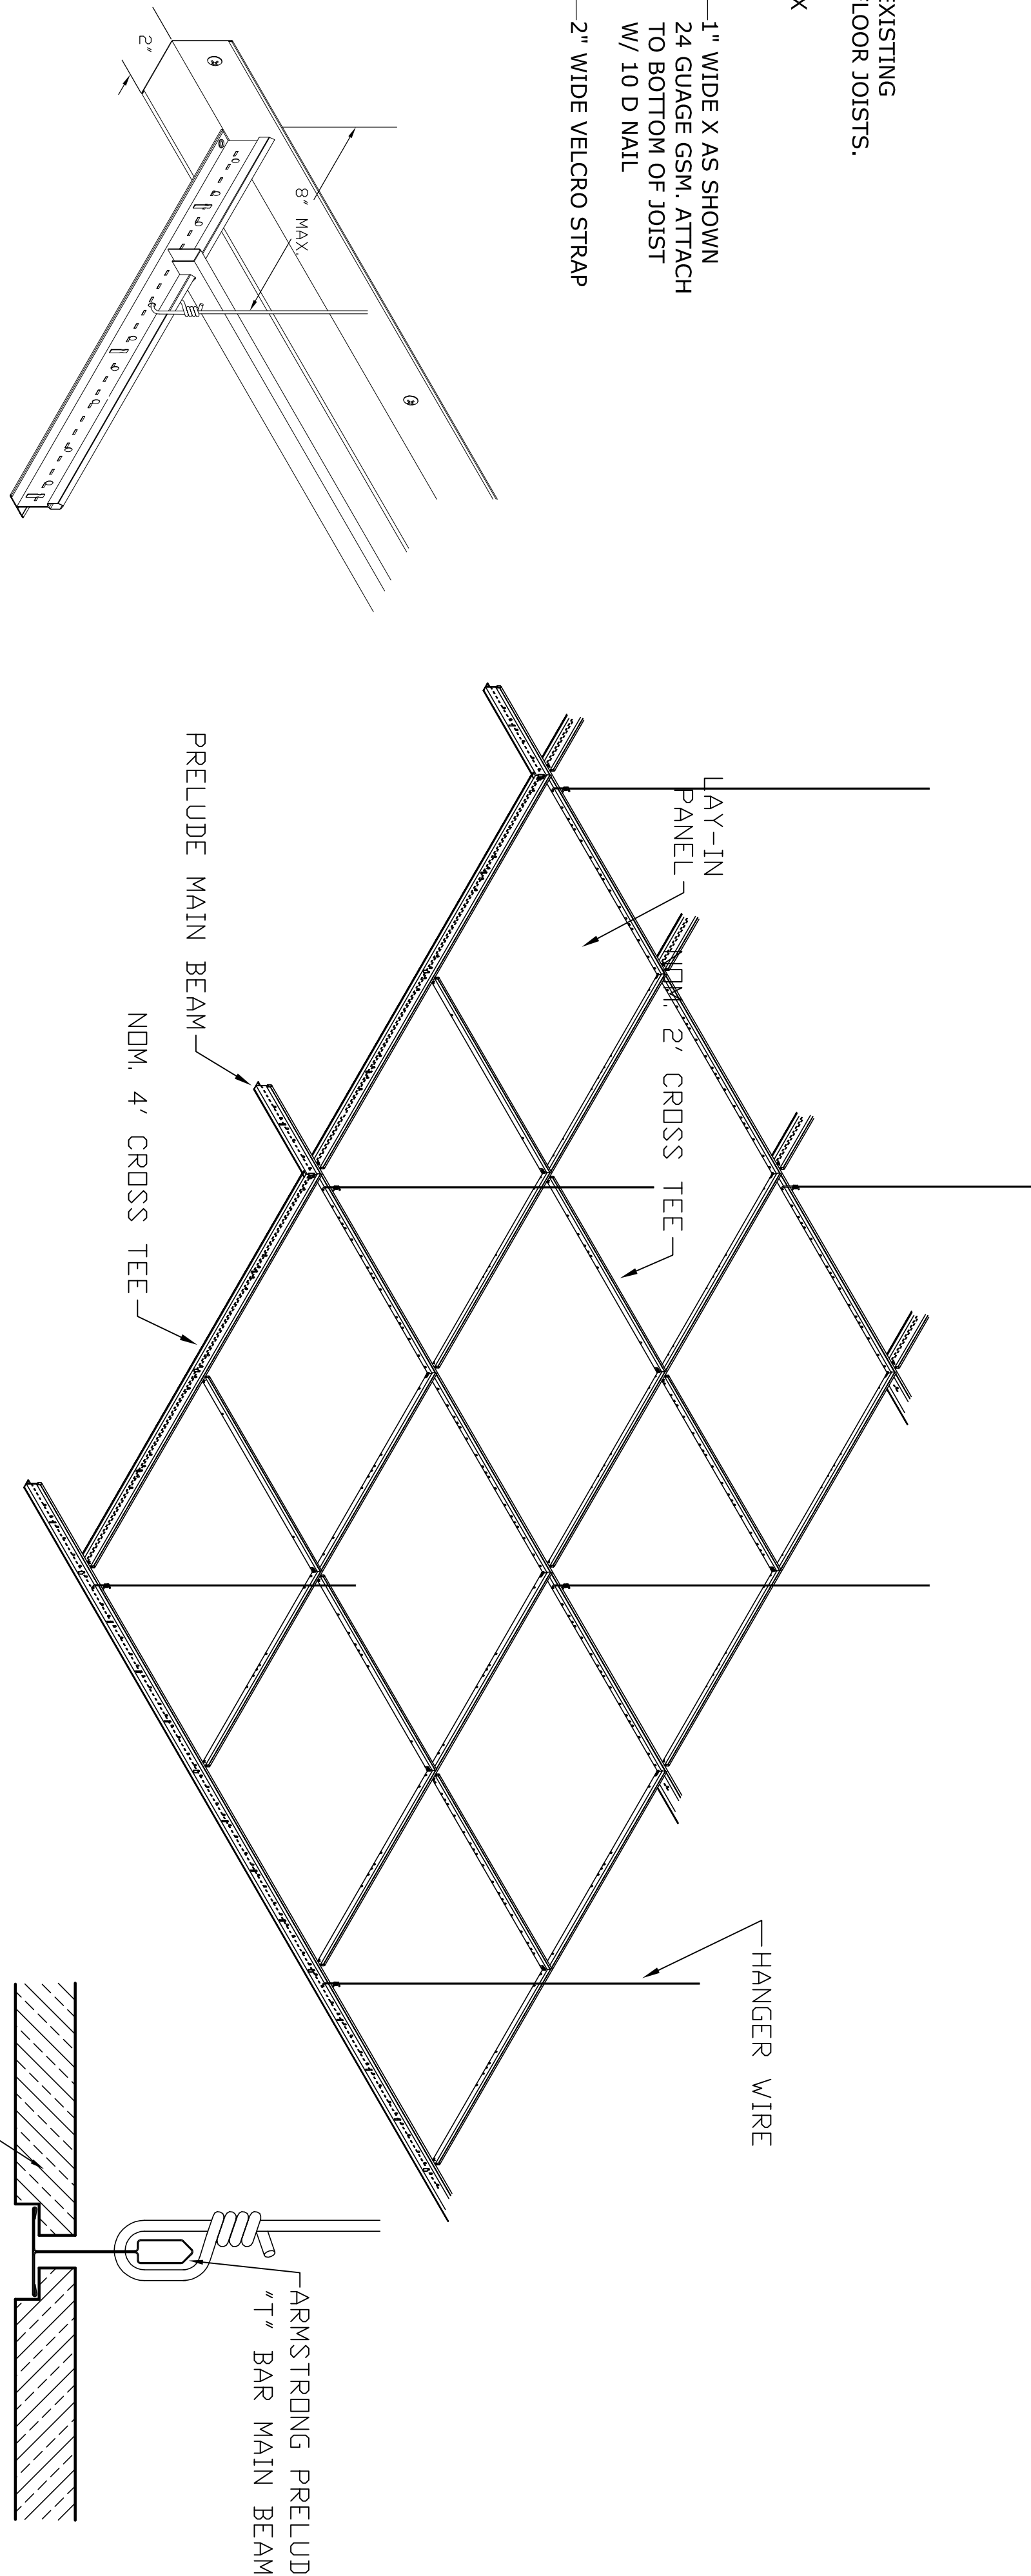


7 PERIMETER FRAMING DETAIL

Scale: 3"=1'-0"

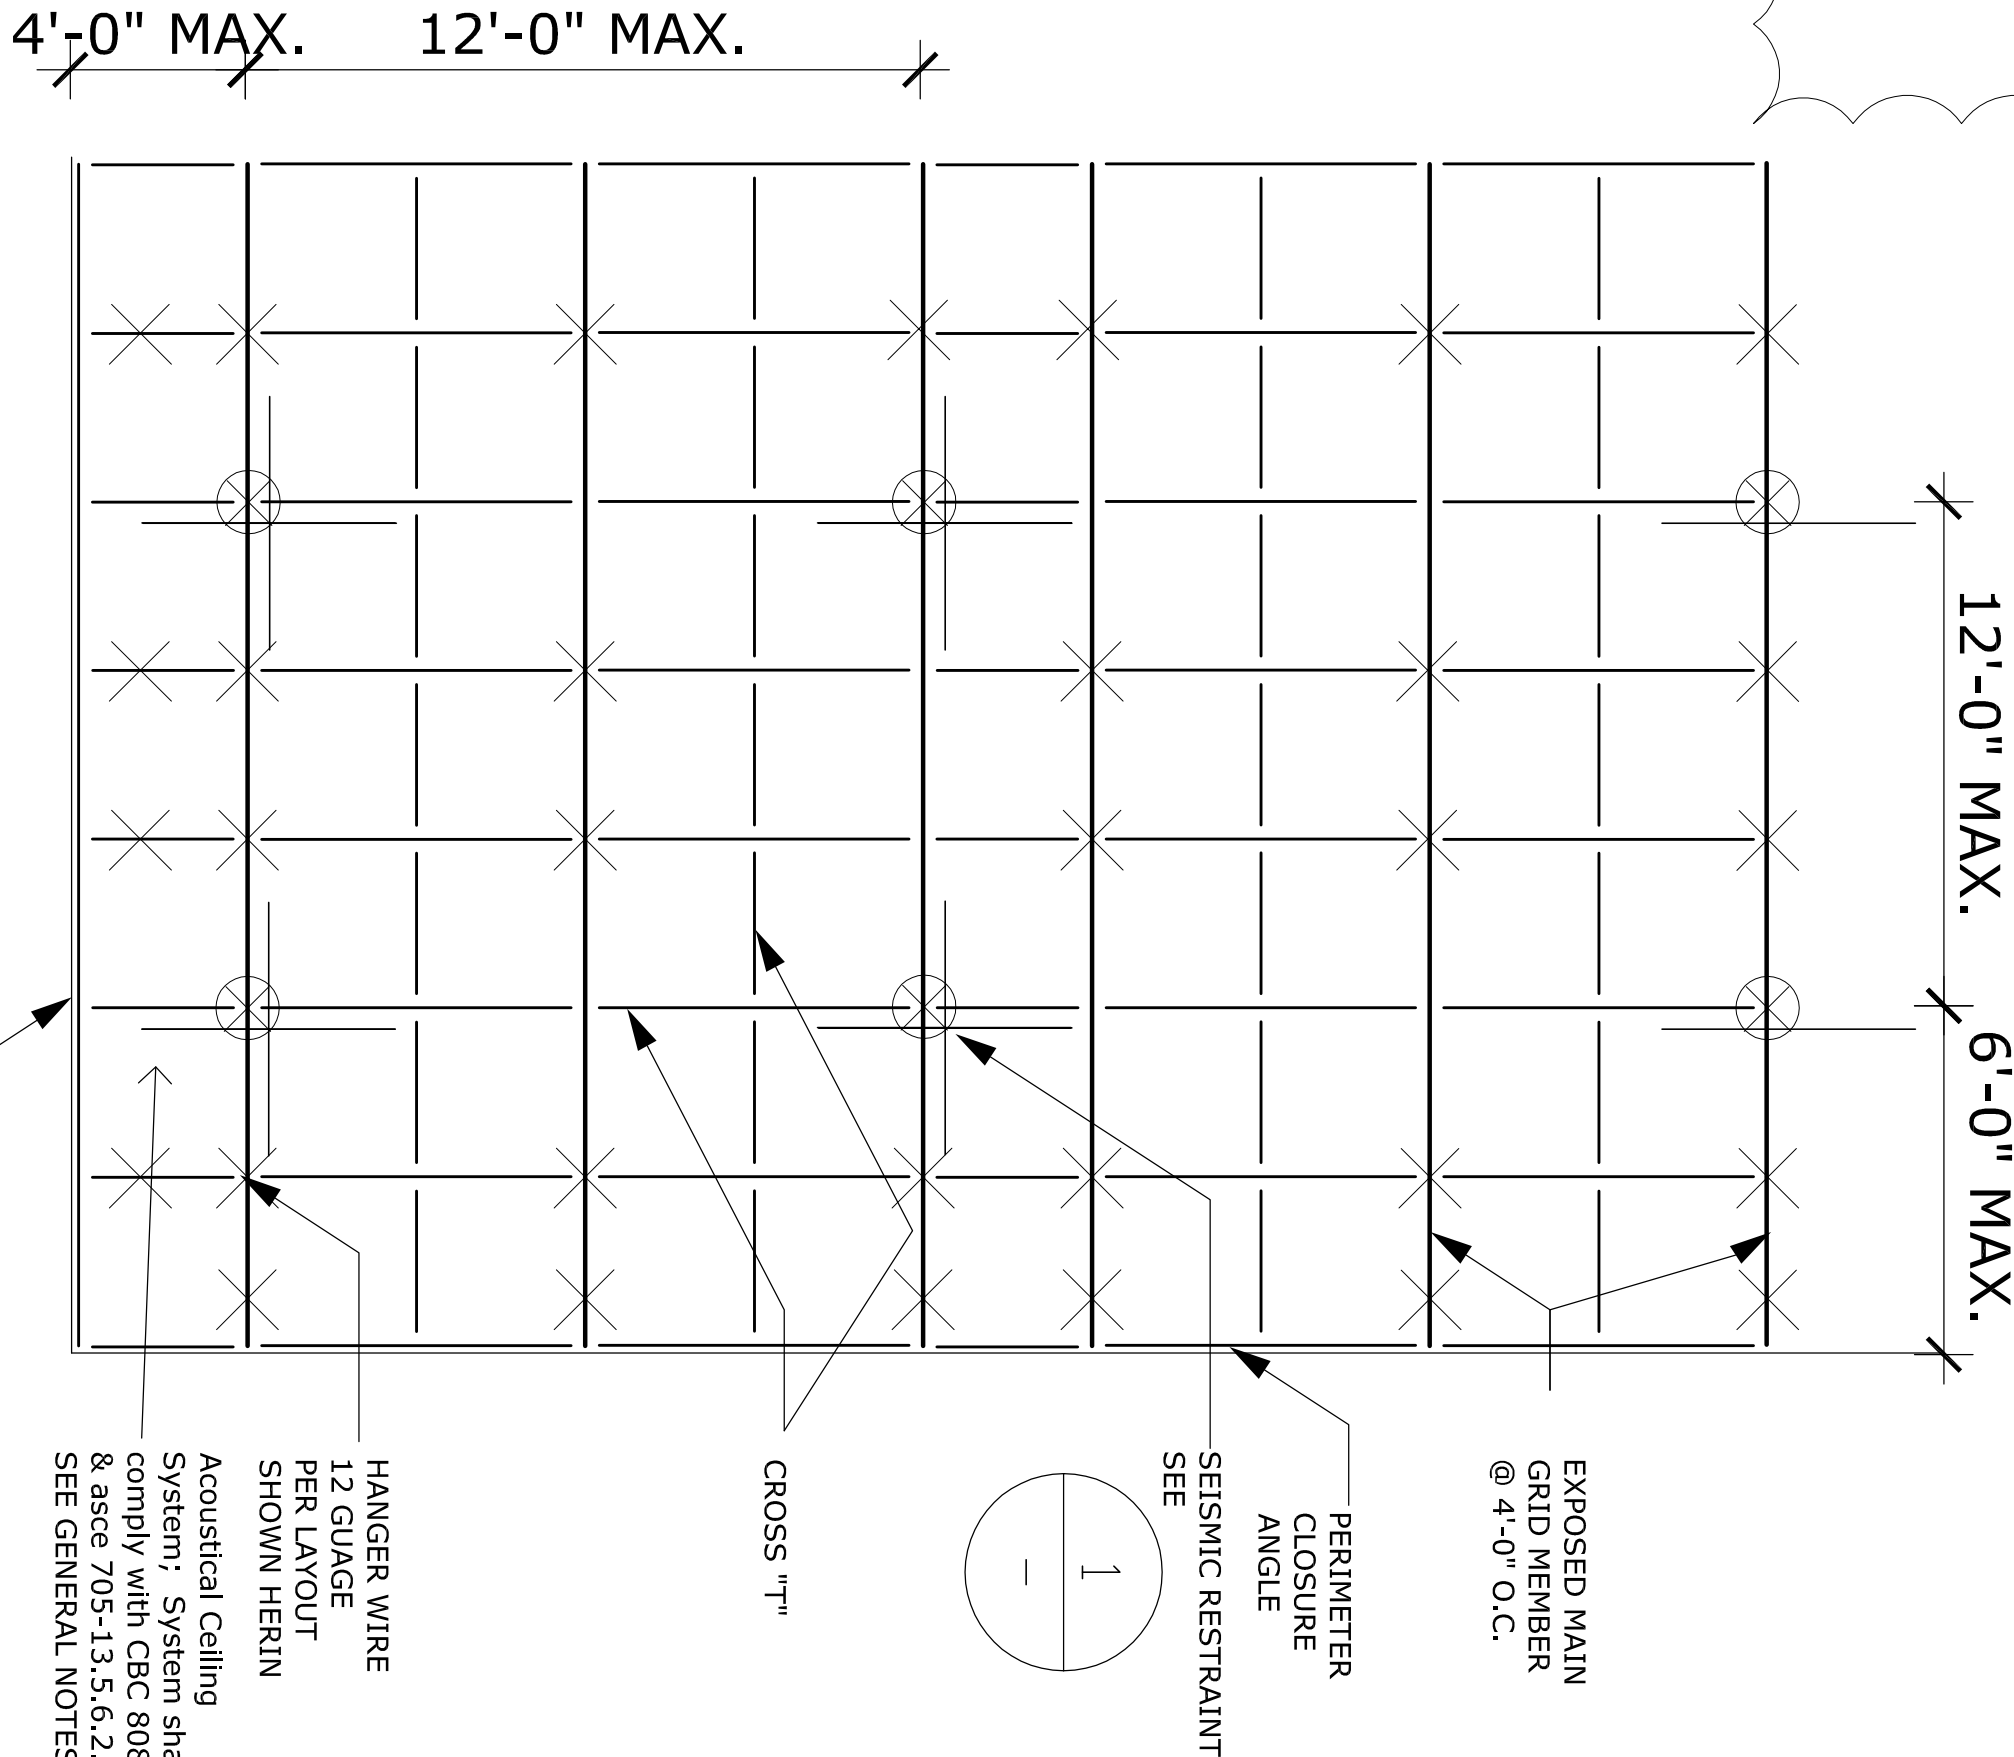


6 TYP. CEILING FRAMING DETAILS

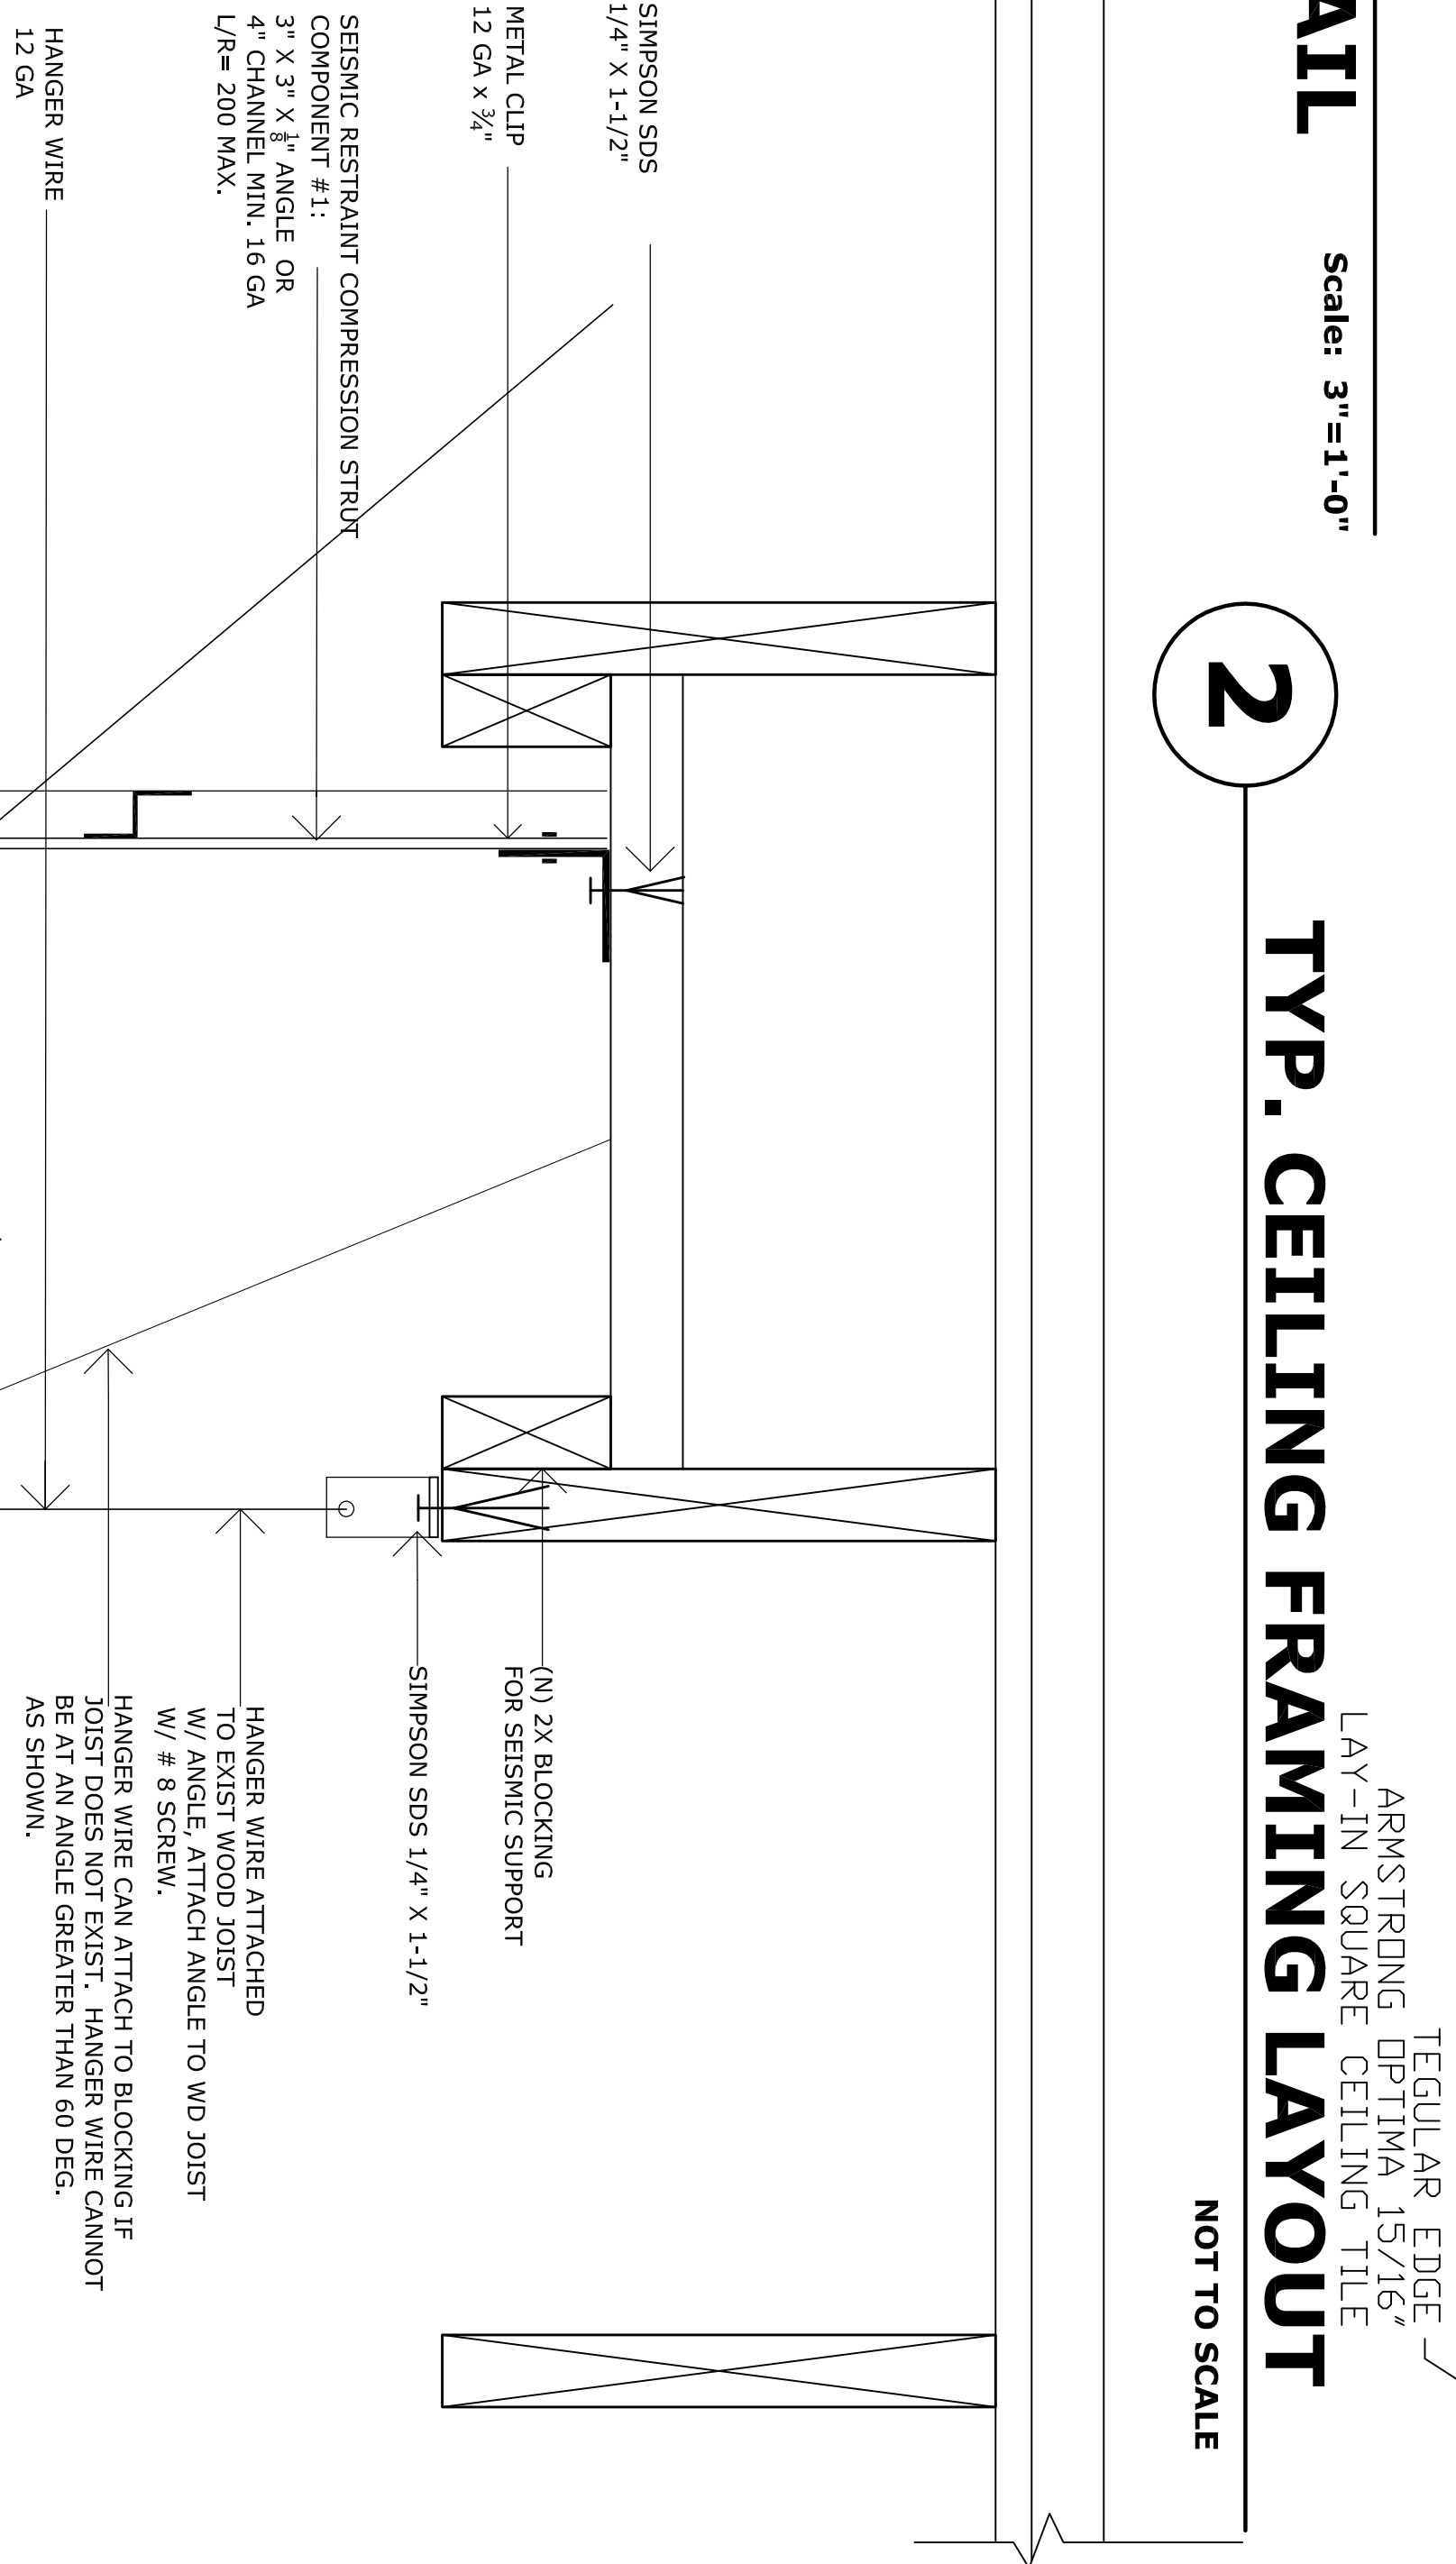

2 TYP. CEILING FRAMING LAYOUT

NOT TO SCALE

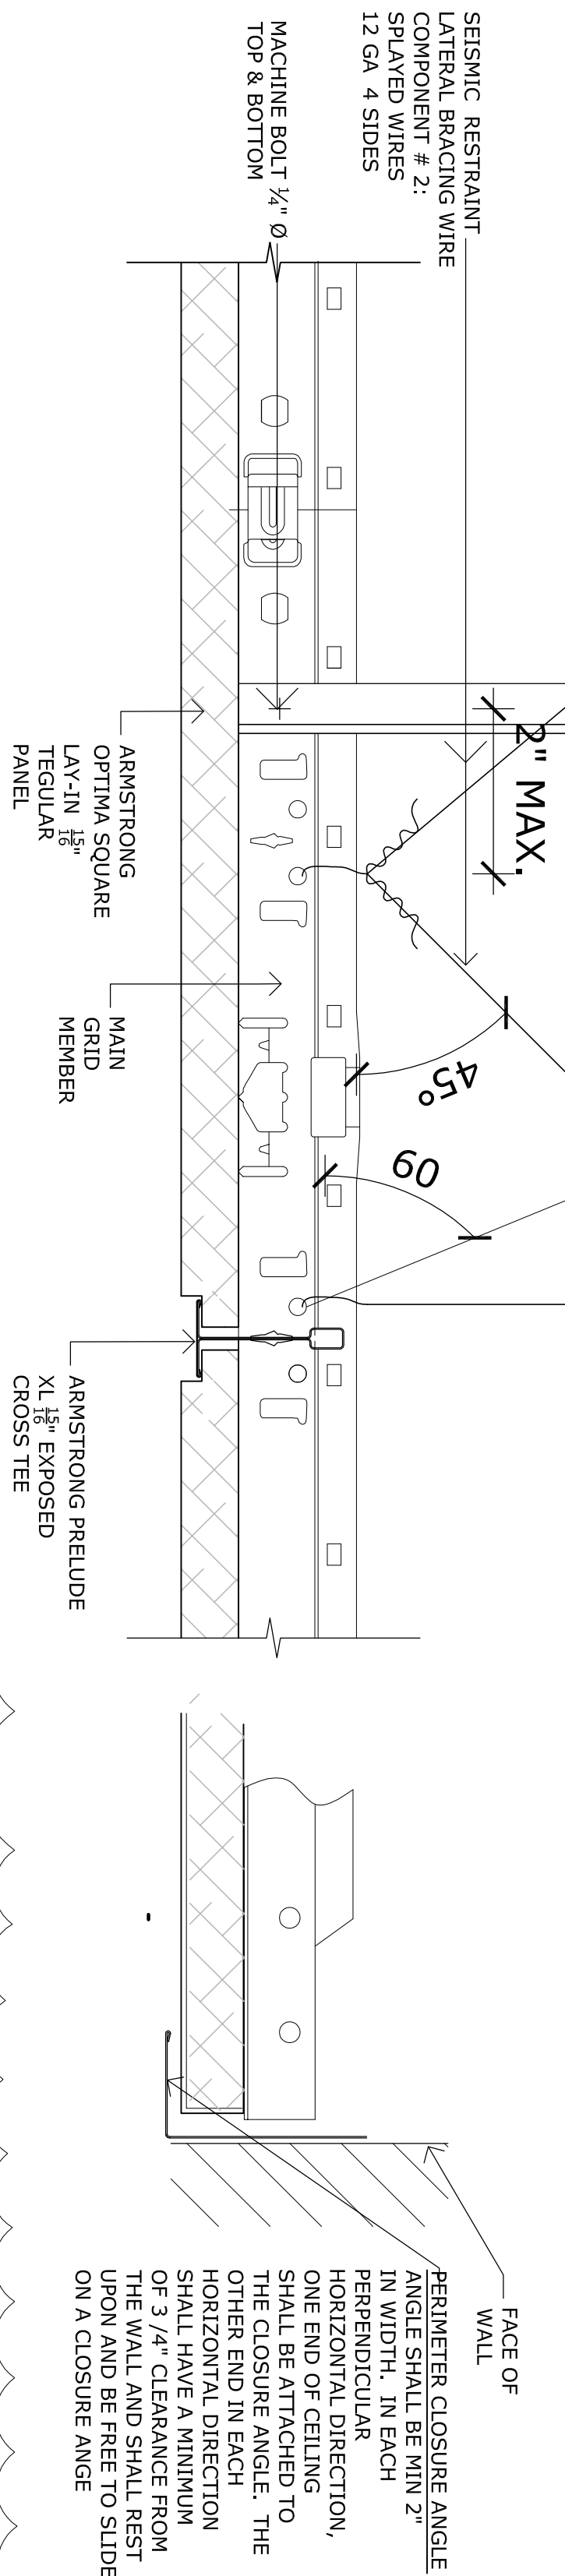

1 CEILING FRAMING DETAILS

The document is the
sole property of the
Architect, and is not
to be used, reproduced
or distributed without
written consent.



ROBERT W. HAYES, ARCHITECT
620 BUTTE STREET
SAUSALITO CA 94965



(415)-332-0999

OWNER:
CITY OF SAUSALITO
420 LITHO STREET
SAUSALITO, CA 94965

PROJECT:
CITY HALL: CEILING REPAIR
420 LITHO STREET
SAUSALITO, CA 94965

SHEET TITLE:

DETAILS

JOB NO. 05-12
SCALE
DATE
BP SUB # 1
APRIL 02, 2014
REV 1
SEPT 03, 2014

A9.1
SHEET
OF

SECTION 00430

SUBCONTRACTORS LIST

Bidder submits the following information as to the subcontractors Bidder intends to employ if awarded the Contract.

Full Name of Subcontractor and Address	Description of Work: Reference To Bid Items	Subcontractor's License No.

(Bidder to attach additional sheets if necessary)

END OF SECTION