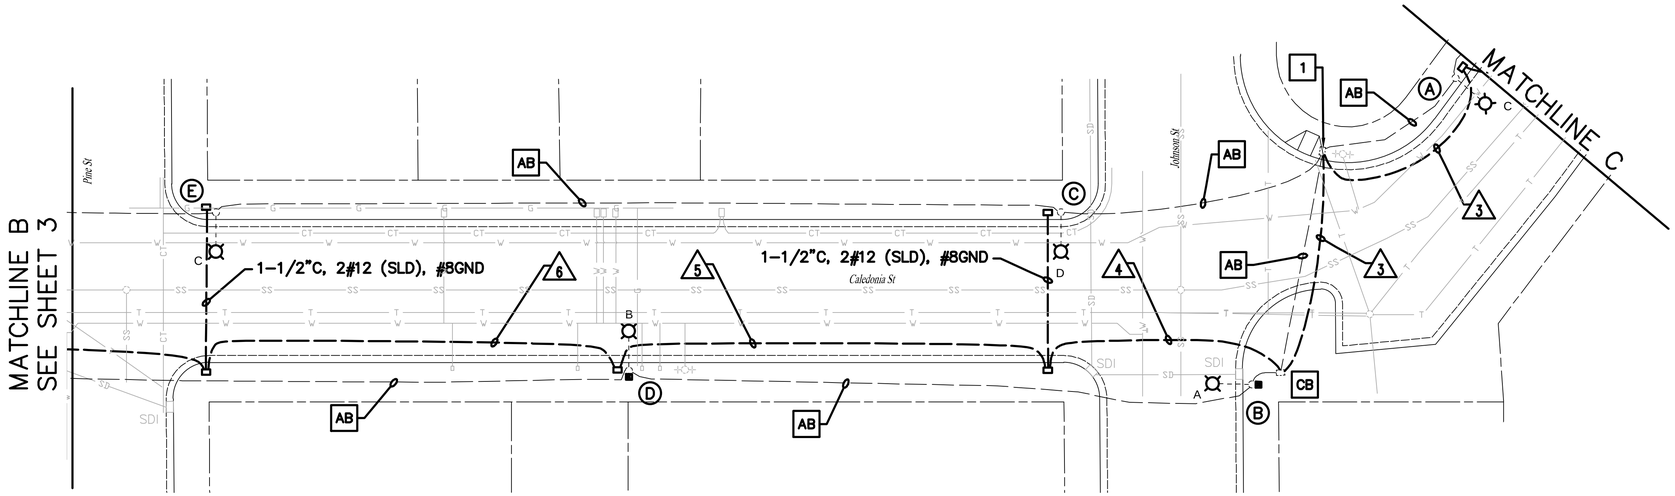

PLAN VIEW 3
CALEDONIA STREET
FROM PINE STREET TO 100 FEET EAST OF JOHNSON STREET
1"=20'

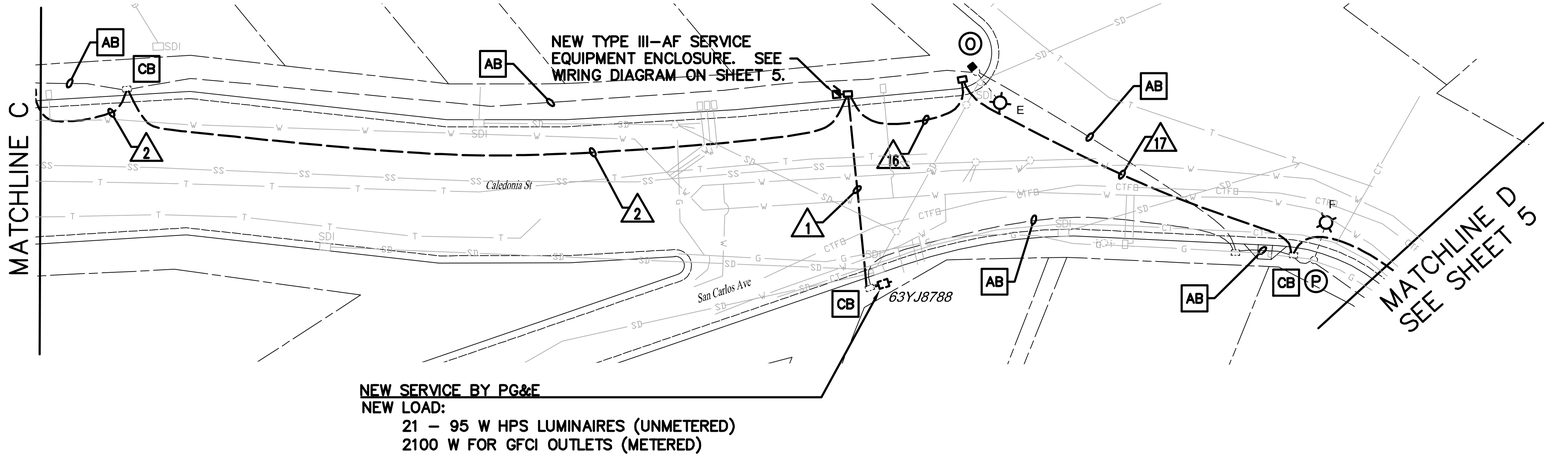

PLAN VIEW 4
CALEDONIA STREET
FROM 100 FEET EAST OF JOHNSON STREET TO BRIDGEWAY
1"=20'

CITY OF SAUSALITO
DEPARTMENT of PUBLIC WORKS

SIEMENS
Road and City Mobility
3765 Yale Way
Fremont, CA 94538
Tel: +1 (510) 440-8127

REV	DESCRIPTION OF REVISION	BY	DATE
2	ONE TRENCH/ADD UTILITIES	MTK	7/10/13
1	PROJECT SCOPE REVISION	MTK	5/25/13

BRIDGEWAY AND CALEDONIA STREET SERIES CIRCUIT CONVERSION

ELECTRICAL

STREETLIGHT PLAN

WARNING
0 1/2 1
IF THIS BAR DOES NOT MEASURE 1" THEN DRAWING IS NOT TO SCALE

Michael T. Kato
No. C71705
Exp. 12/31/13
CIVIL
REGISTERED PROFESSIONAL ENGINEER
STATE OF CALIFORNIA

DESIGN MTK
DRAWN MTK
CHECKED SMF
SCALE 1" = 20' DATE 7/10/13
APPROVED
SHEET 4 / 6
REVISION 2