


MATCHLINE D
SEE SHEET 4

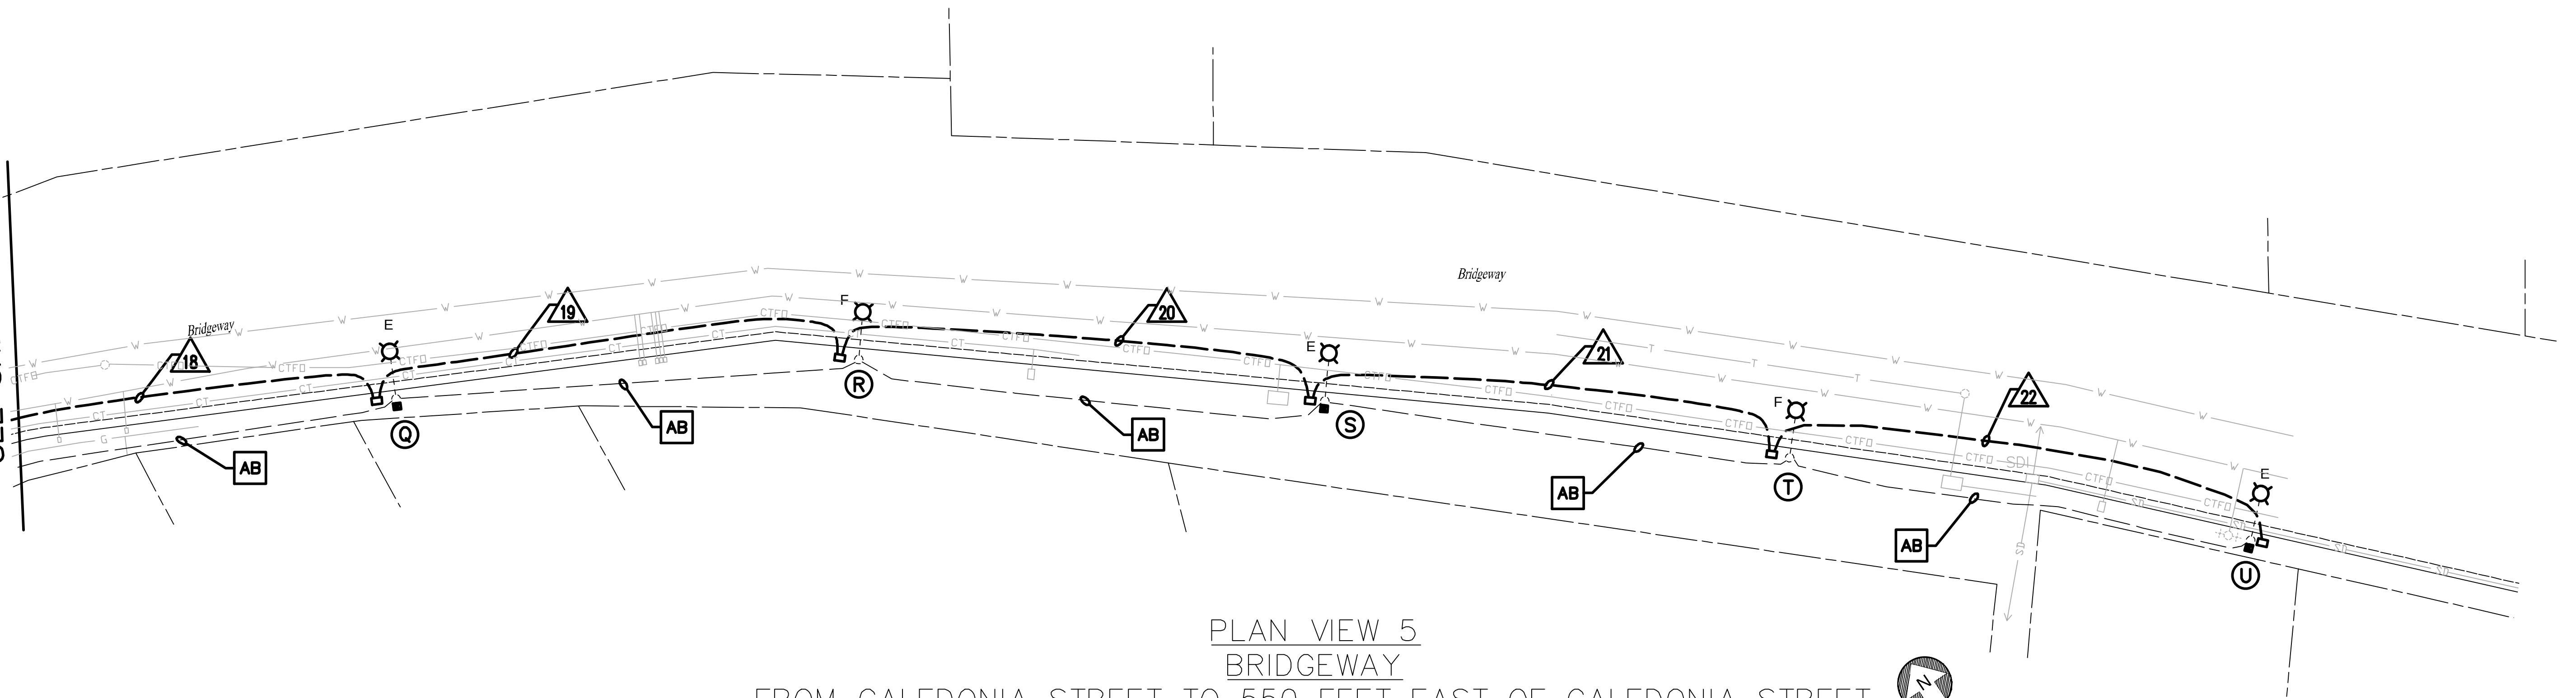

PLAN VIEW 5
BRIDGEWAY

FROM CALEDONIA STREET TO 550 FEET EAST OF CALEDONIA STREET
1"=20'

CITY OF SAUSALITO
DEPARTMENT of PUBLIC WORKS


SIEMENS
Road and City Mobility
3765 Yale Way
Fremont, CA 94538
Tel: +1 (510) 440-8127

△			
△			
△			
△	ONE TRENCH/ADD UTILITIES	MTK	7/10/13
△	PROJECT SCOPE REVISION	MTK	5/25/13
REV	DESCRIPTION OF REVISION	BY	DATE

BRIDGEWAY AND CALEDONIA STREET SERIES CIRCUIT CONVERSION

ELECTRICAL
STREETLIGHT PLAN

WARNING
0 1/2 1
IF THIS BAR DOES
NOT MEASURE 1"
THEN DRAWING IS
NOT TO SCALE

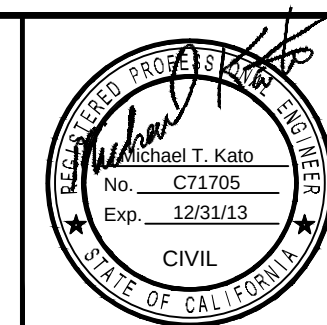

DESIGN_MTK	SCALE 1" = 20' DATE 7/10/13	SHEET 5
DRAWN_MTK		
CHECKED_SMF	APPROVED	6

REVISION
△